
SFK consulting
structural engineers • historic building specialists

Project: PERRY'S COTTAGE		Job Ref: 23004	
Drawn: RS	Scale: 1:10	Sheet No: Fig.201	Rev: A
Element: PREFERRED REPAIR METHOD.		Date: 20.11.23	

Rev A. 19.12.23 Scale bar added.

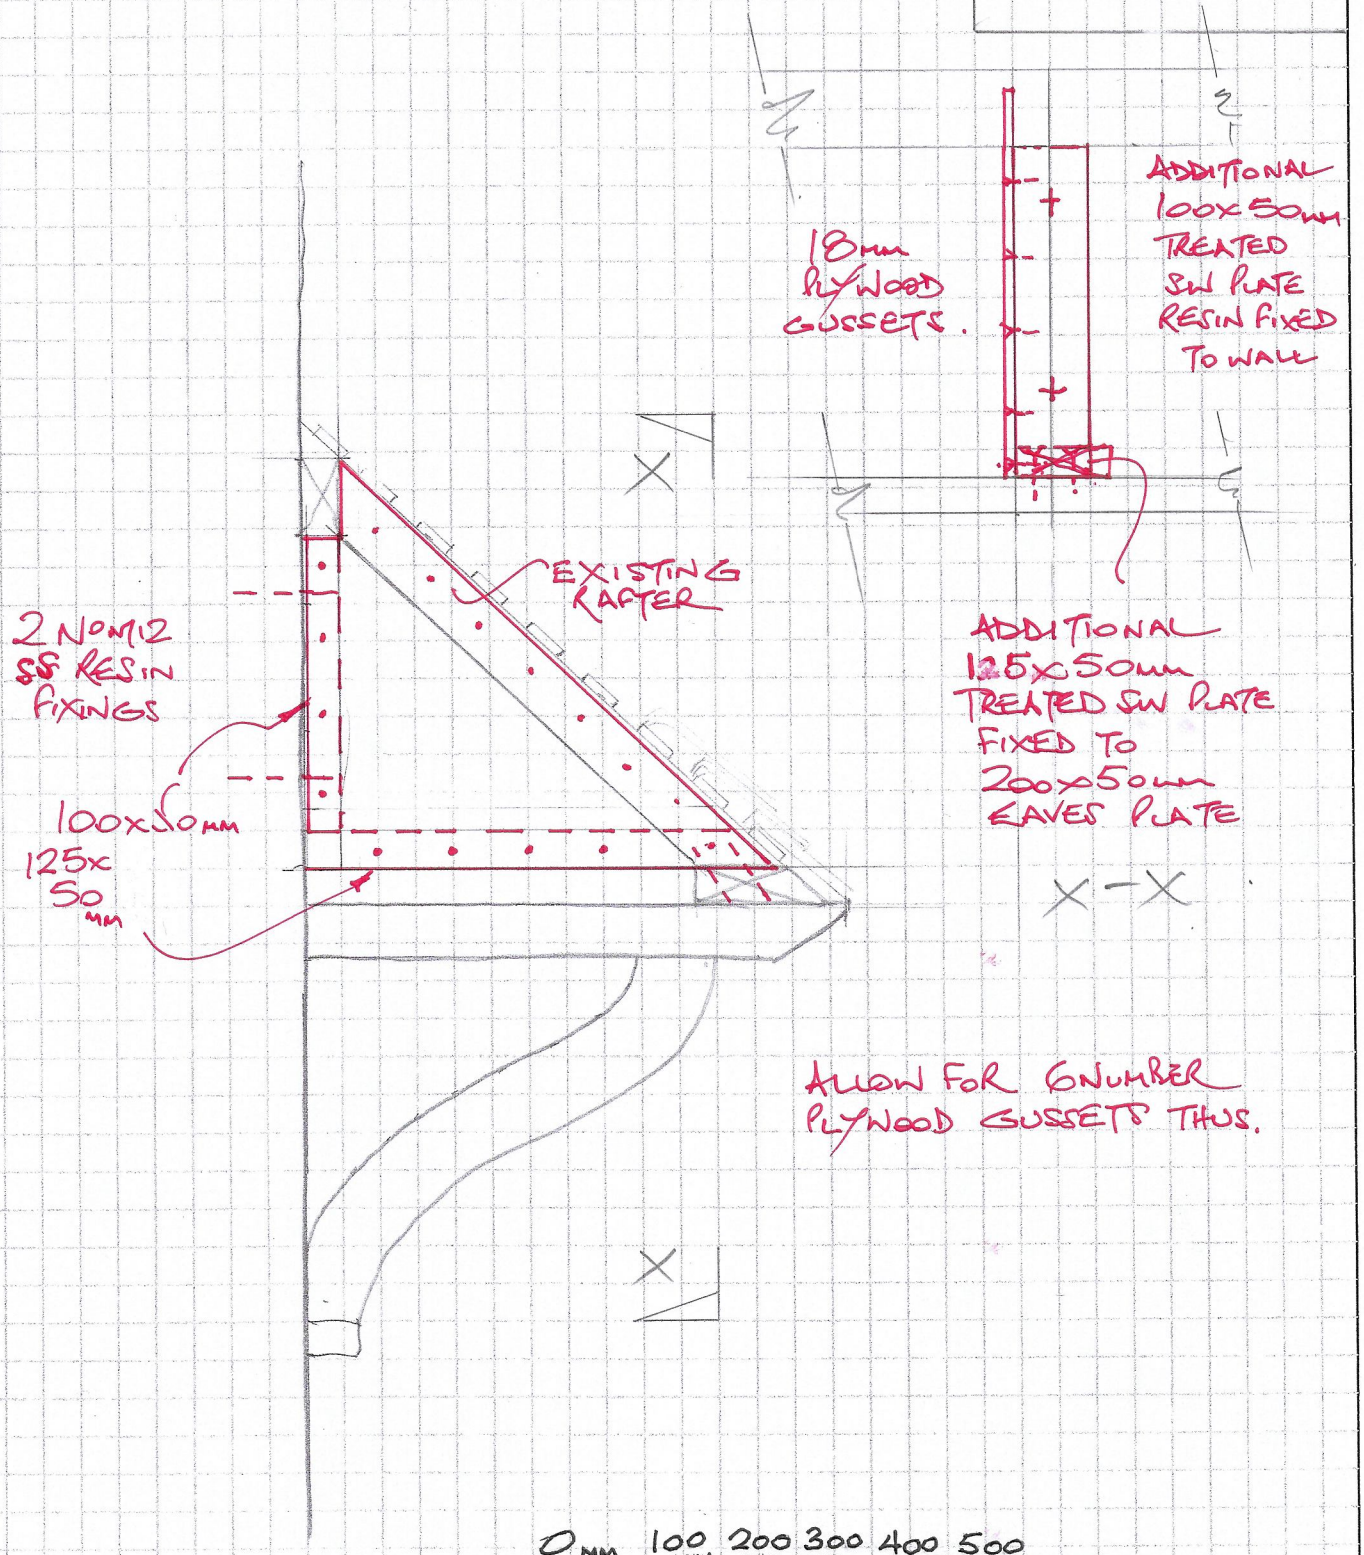

Scale Bar
1:10