



NORTH

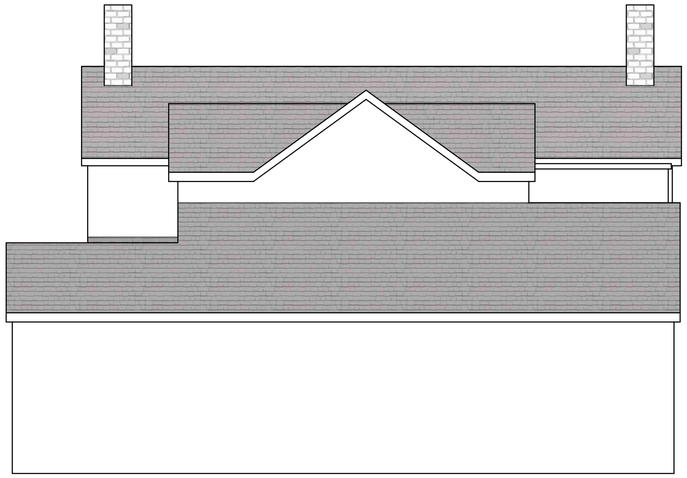


SOUTH

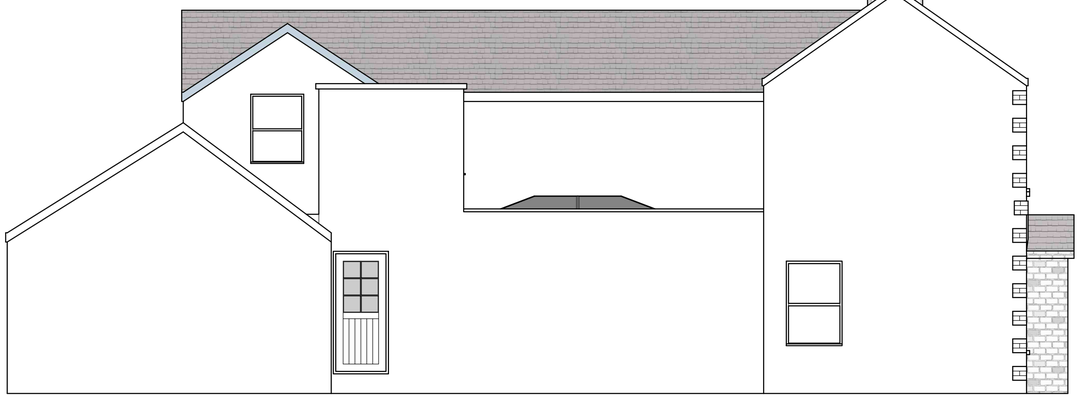

EAST



WEST

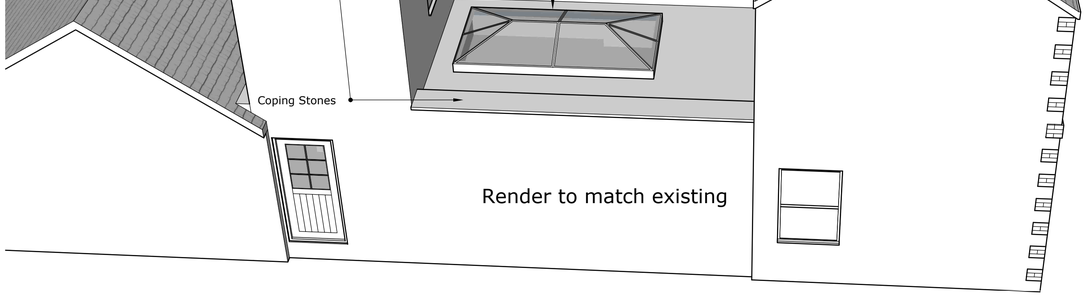



0 1 2 3 4 SCALE 1:50
0 2 4 6 8 SCALE 1:100
0 10 20 30 40 SCALE 1:500

Partridge Architectural Services
Partridge House, Pinkney
Malmesbury, Wilts SN16 0NZ
Tel 07833433872
Email
mark@hmhcontracting.co.uk

PROJECT:
HILL VIEW
Hornbury Hill
Minety

Kitchen extension add new ensuite and dropped kerb

DRAWING NO	Revision
MH/HV/001	A

Proposed Elevations and 3D Views

SCALE	PAPER
1:50 @	A1

NOTES