



NORTH

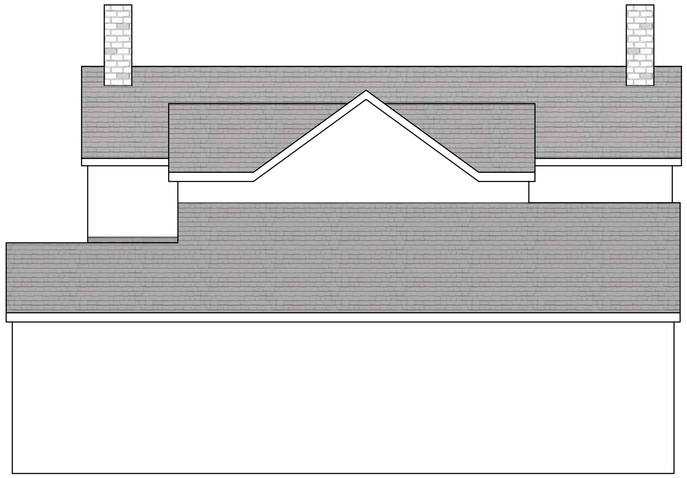

SOUTH

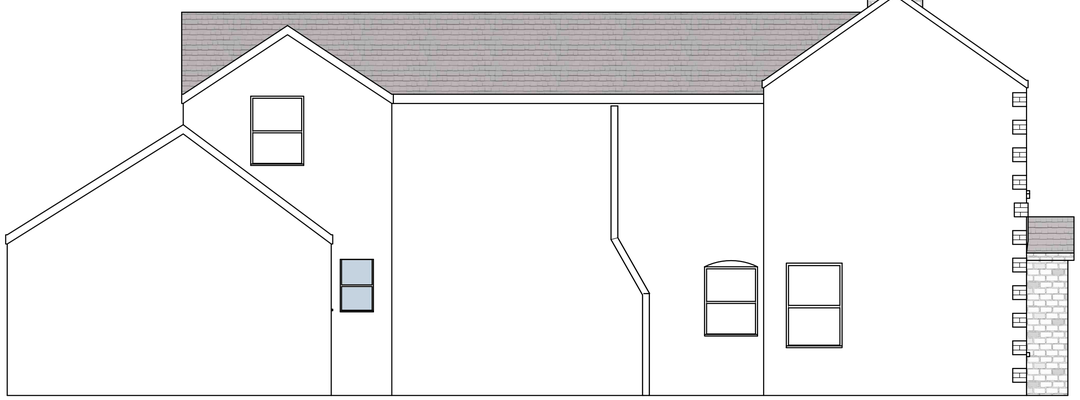

EAST



WEST





0 1 2 3 4 SCALE 1:50
0 2 4 6 8 SCALE 1:100
0 10 20 30 40 SCALE 1:500



Partridge Architectural Services
Partridge House, Pinkney
Malmesbury, Wilts SN16 0NZ
Tel 07833433872
Email
mark@hmhcontracting.co.uk

PROJECT:
HILL VIEW
Hornbury Hill
Minety

Kitchen extension

DRAWING NO	Revision
MH/HV/003	A

Existing Elevations and 3D Views

SCALE		PAPER
1:50	@	A1

NOTES