




GROUND FLOOR PLAN SCALE 1:50

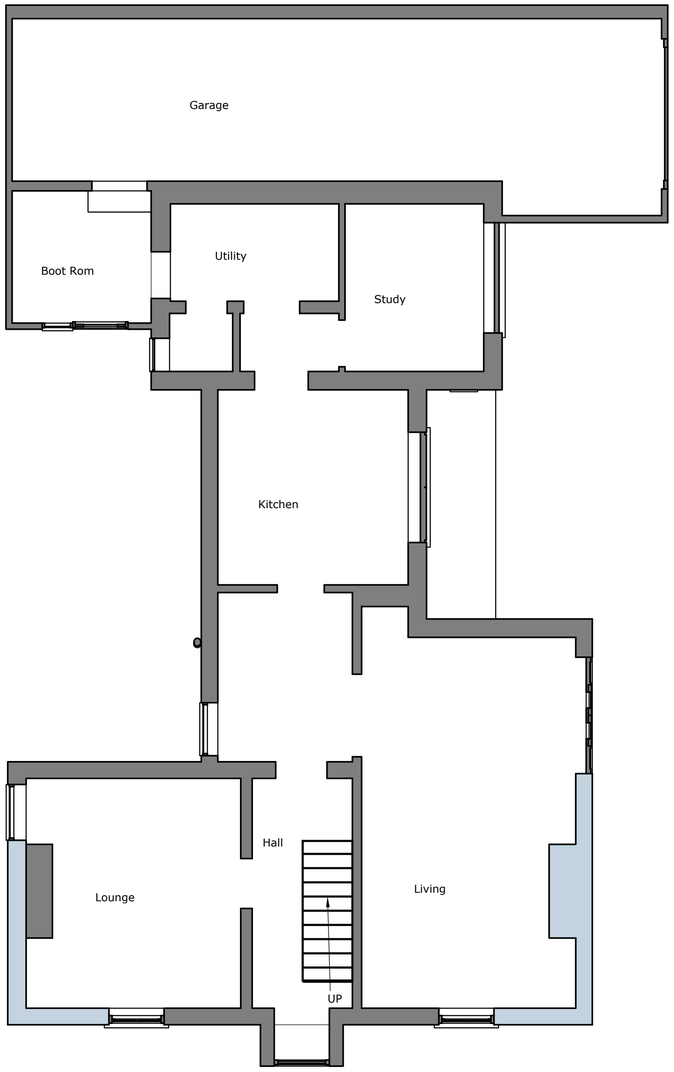

FIRST FLOOR PLAN SCALE 1:50

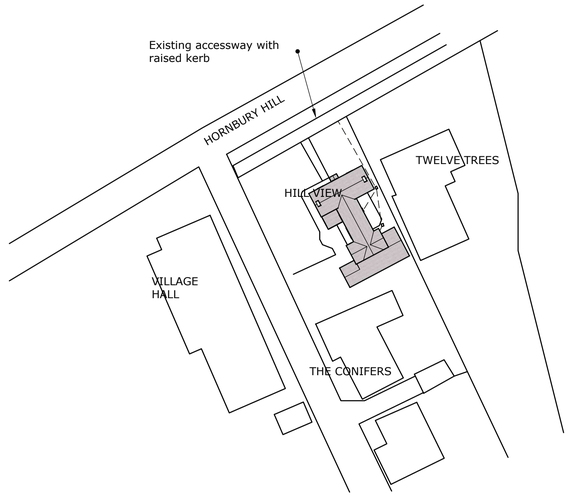

BLOCK PLAN SCALE 1:200

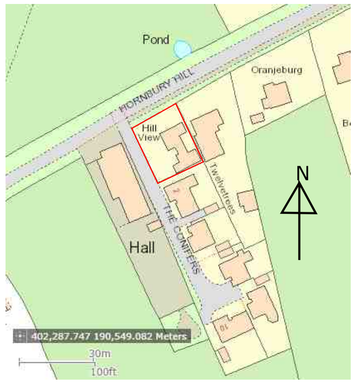

OS LOCATION MAP SCALE 1:1250

0 1 2 3 4 SCALE 1:50
0 2 4 6 8 SCALE 1:100
0 10 20 30 40 SCALE 1:500

Partridge Architectural Services
Partridge House, Pinkney
Malmesbury, Wilts SN16 0NZ
Tel 07833433872
Email
mark@hmhcontracting.co.uk

PROJECT:
HILL VIEW
Hornbury Hill
Minety

Kitchen extension

DRAWING NO	Revision
MH/HV/004	A

Existing Plans and OS Location

SCALE	PAPER
1:50 (unless noted) @	A1

NOTES