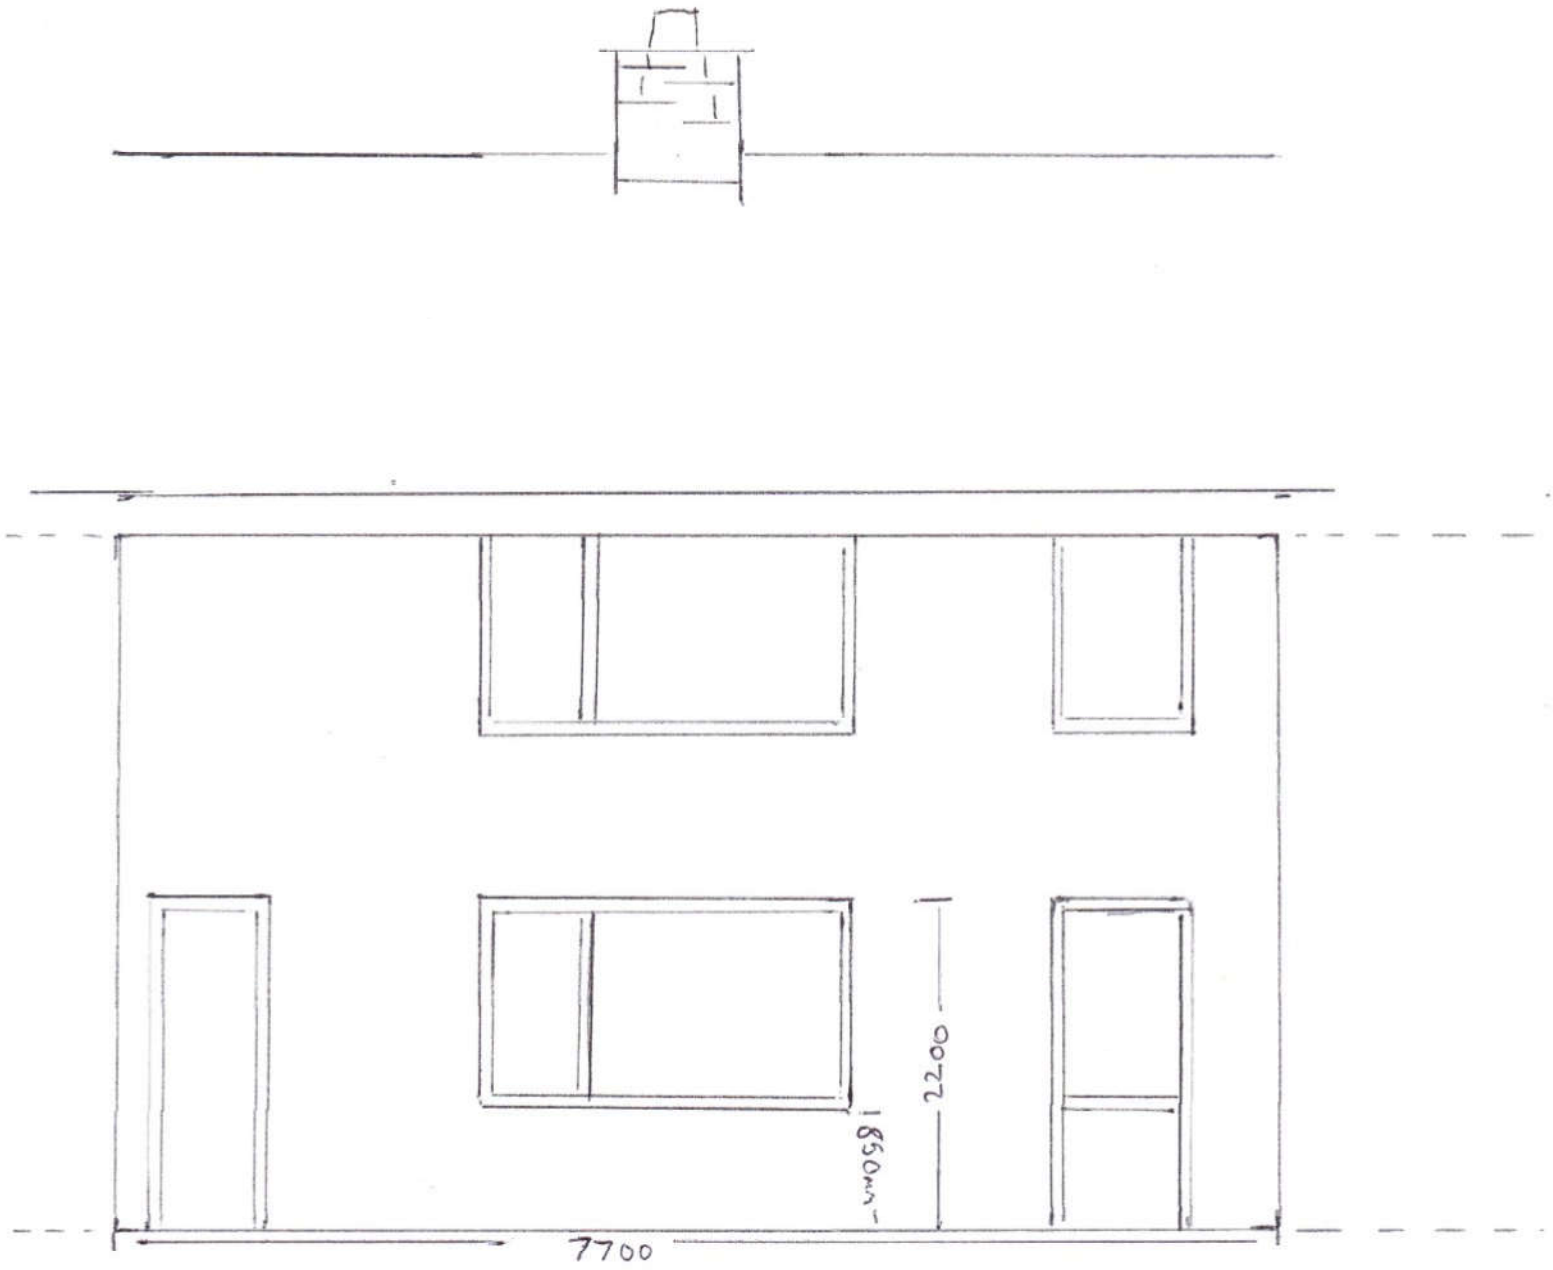

EXISTING FRONT ELEVATION
10 CHERRY TREE AVENUE
SPALDING

0 1 2 3 4 5M

1:50