


PROPOSED FRONT ELEVATION

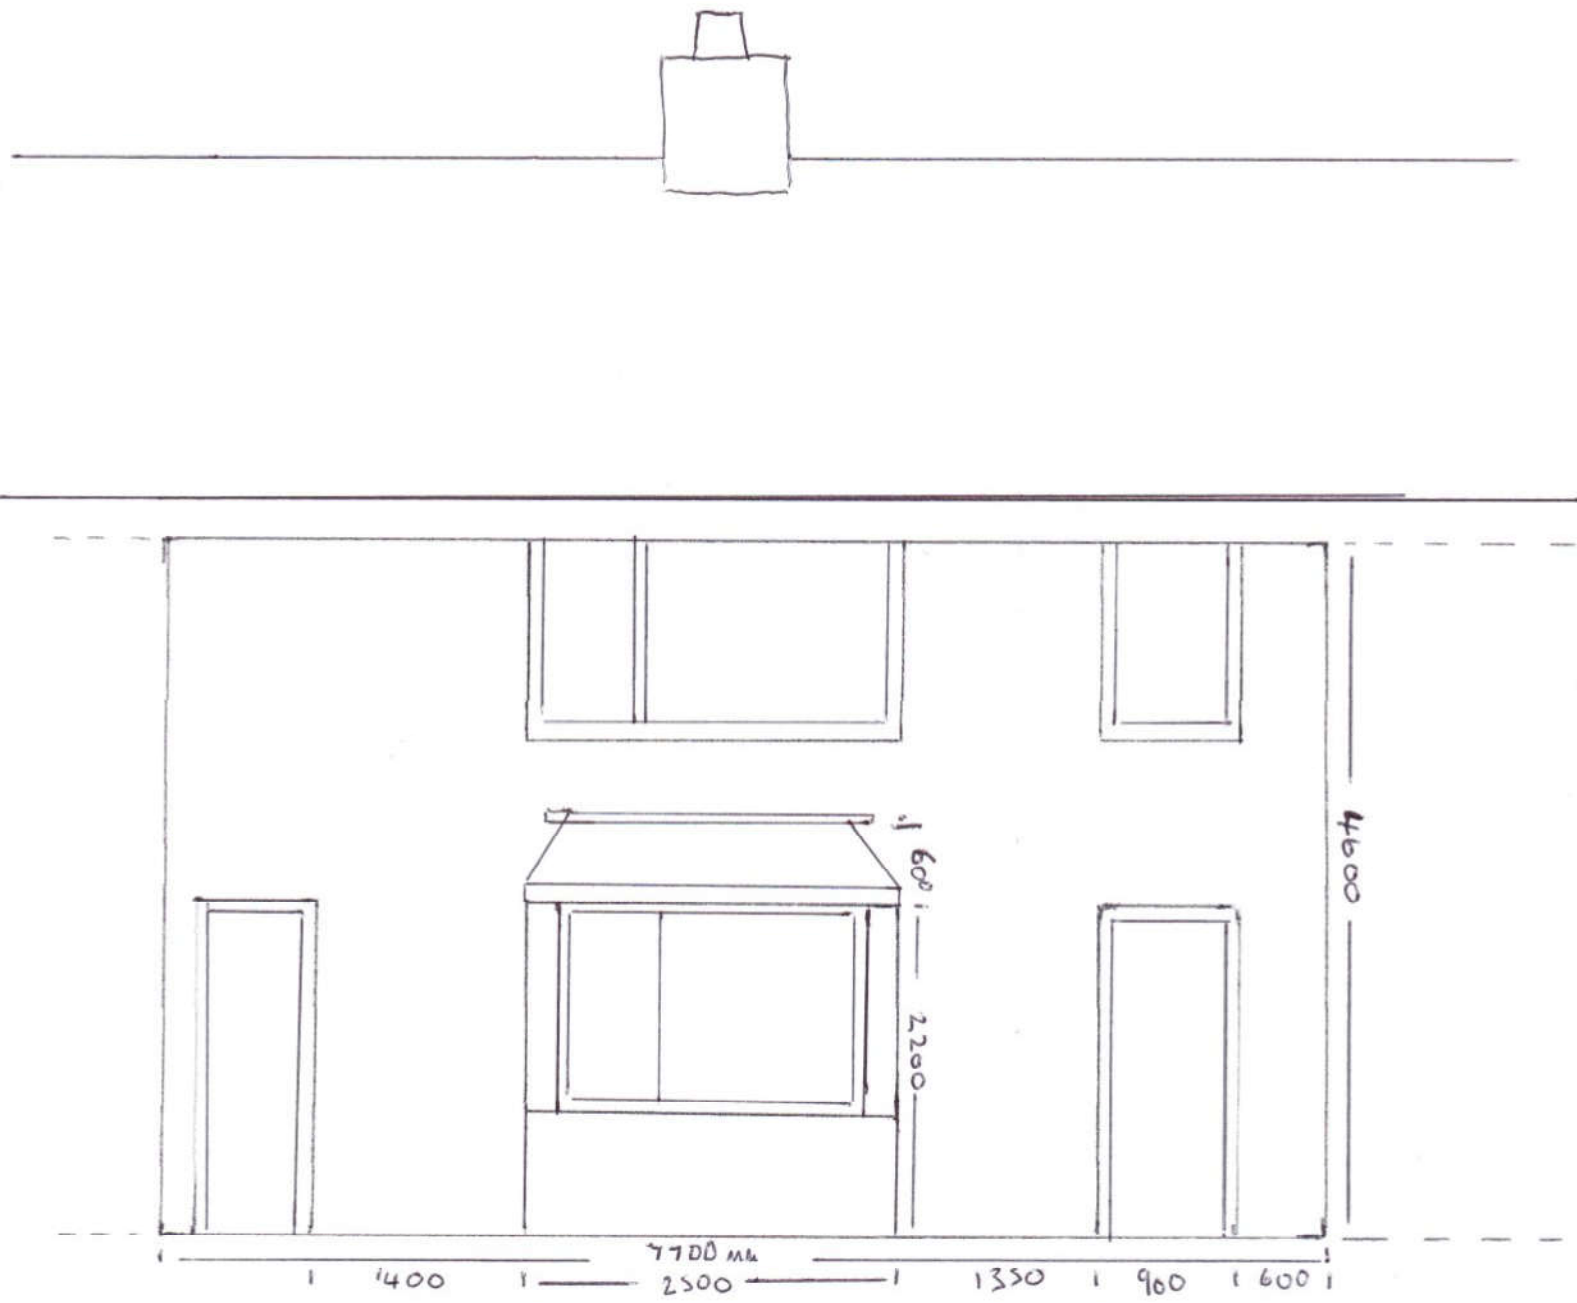


SCALE 1:50