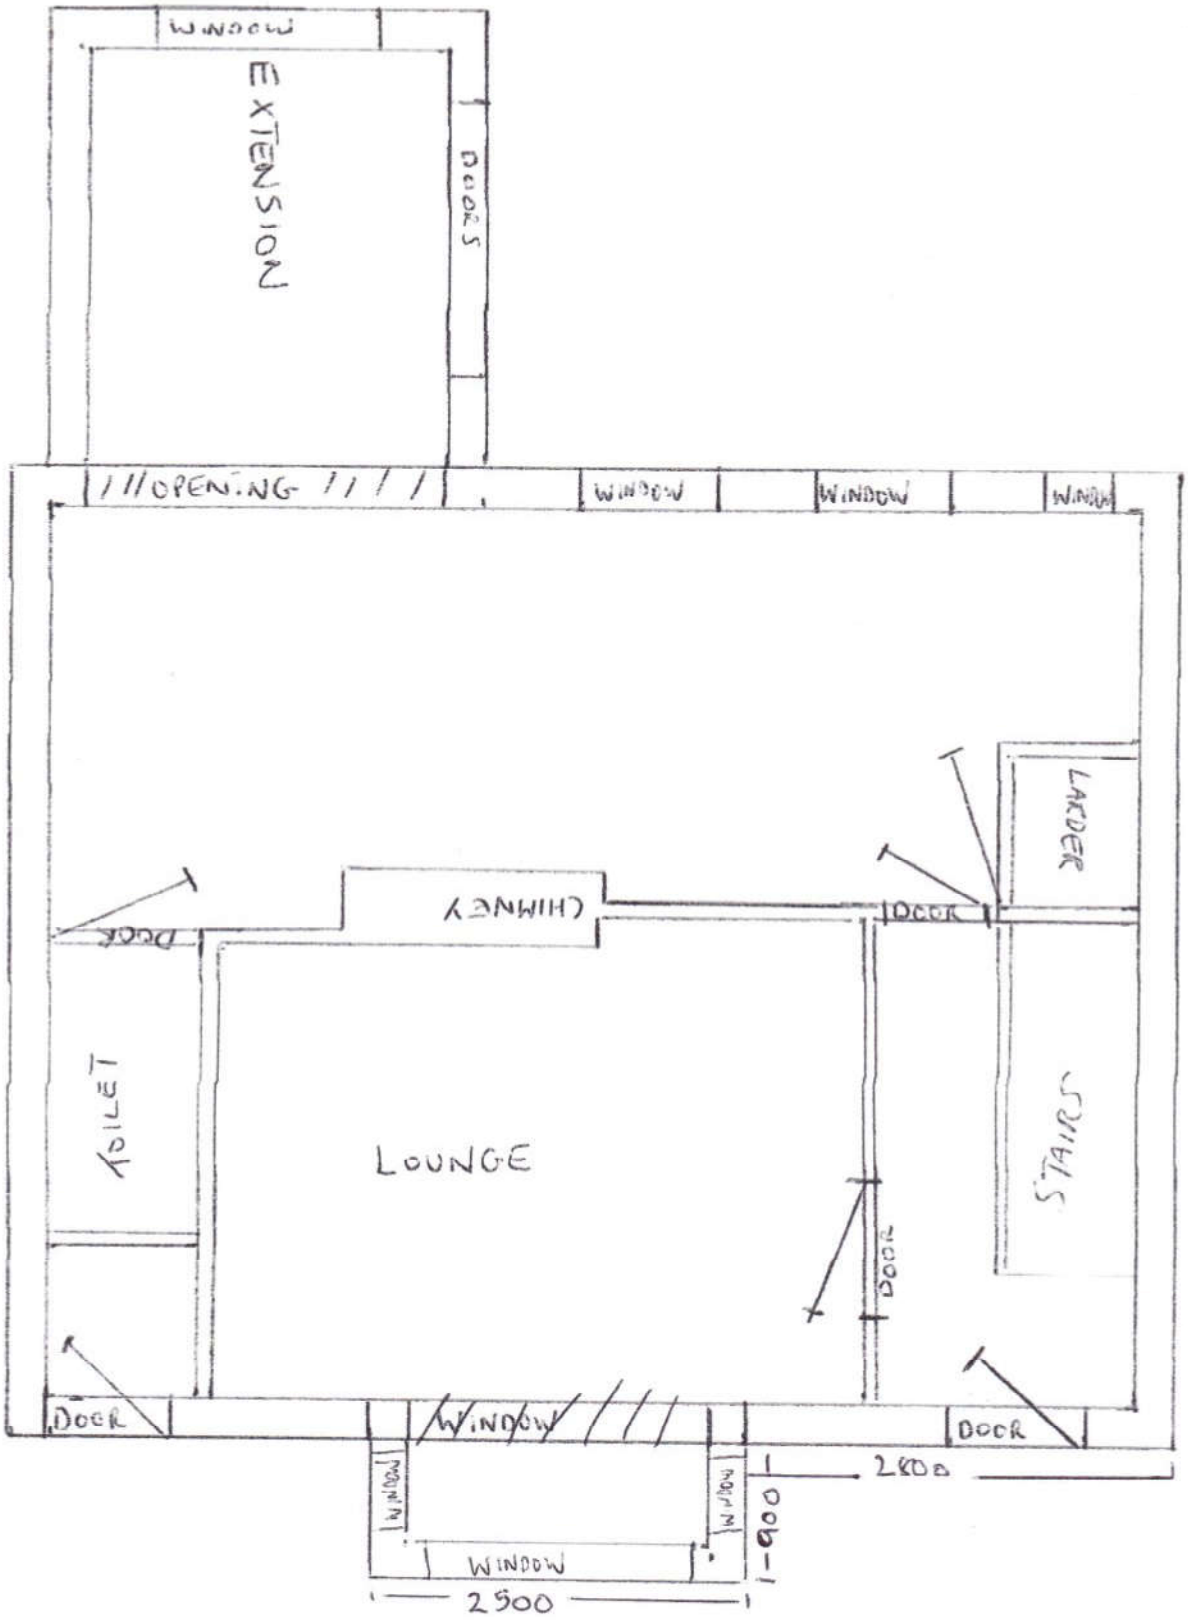

PROPOSED BAY WINDOW
FLOOR PLAN

10 CHERRYTREE AVENUE
SP97NF

0 1 2 3 4 5M

SCALE 1:50