

A3



Front Elevation

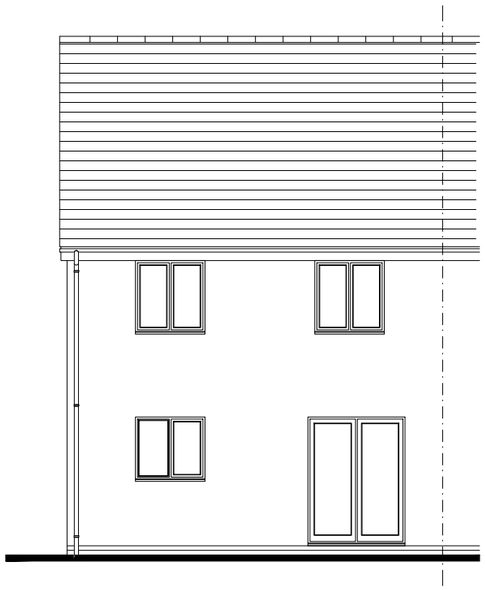


Rear Elevation

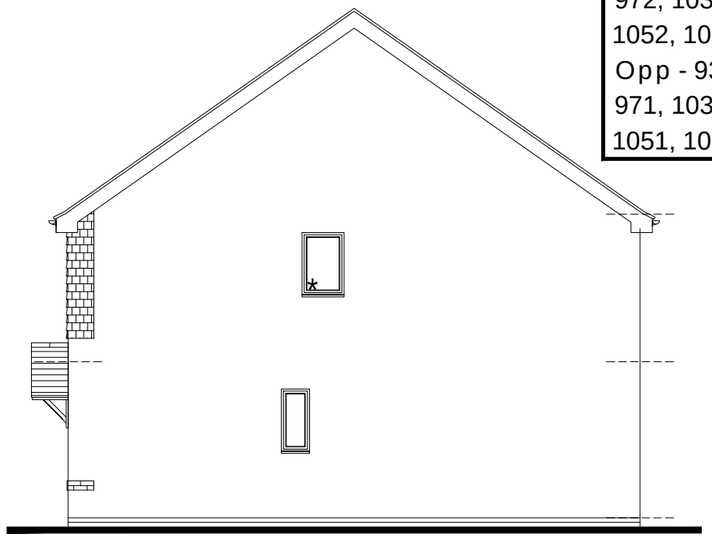


Side Elevation

Plots:
As - 936, 938, 968, 972, 1033, 1048, 1050, 1052, 1076, 1084
Opp - 935, 937, 967 971, 1032, 1047, 1049, 1051, 1075, 1083

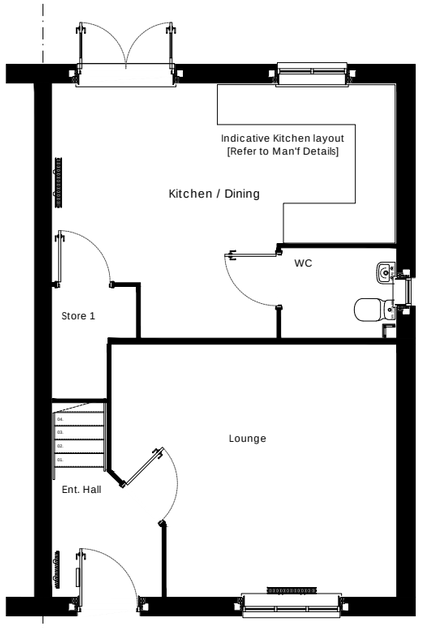

Ground Floor Plan

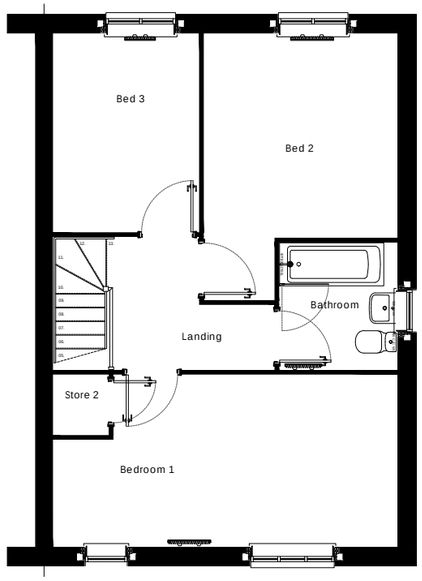

First Floor Plan

0 2.5 5 7.5 10m

Scale 1:100

Persimmon

Persimmon Homes (South Coast)

Development: Fugglestone Red Parcel B3			
Drawing Title: Dallington (Semi) P & E	Date: 05/23	Scale: 1/100@A3	Drawn / Checked by: BR/DB
Drawing Status: Planning Layout	Drawing Ref: DAL/SEMI/001		Rev: A