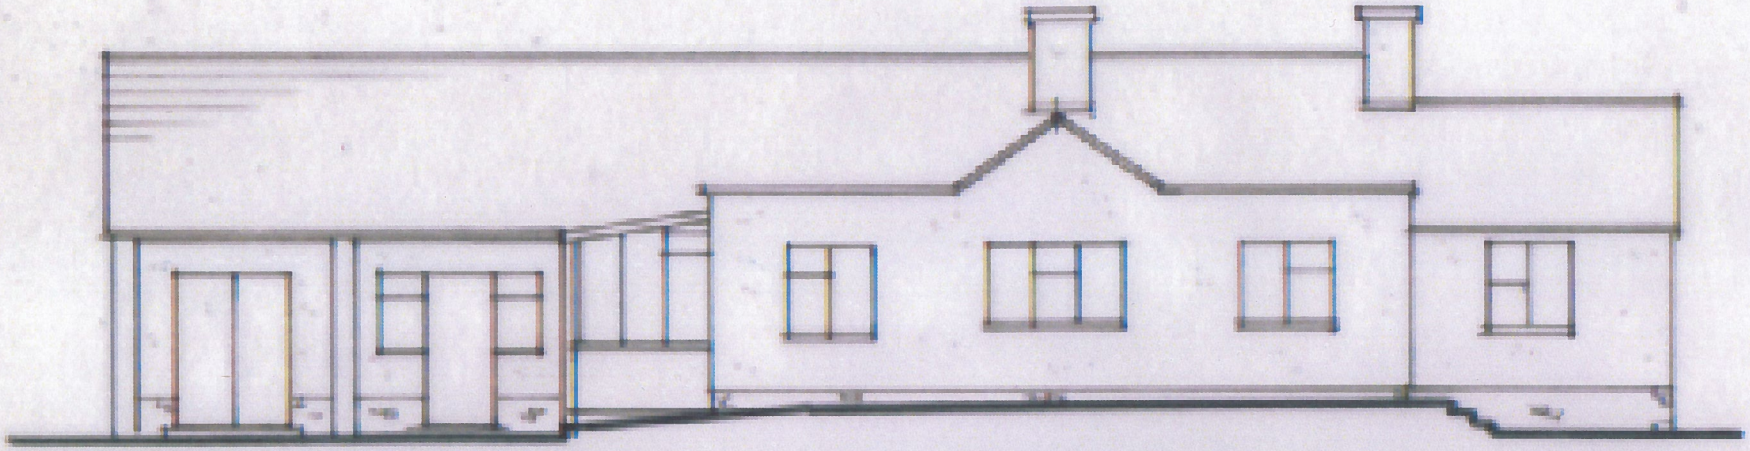

SOUTH WEST

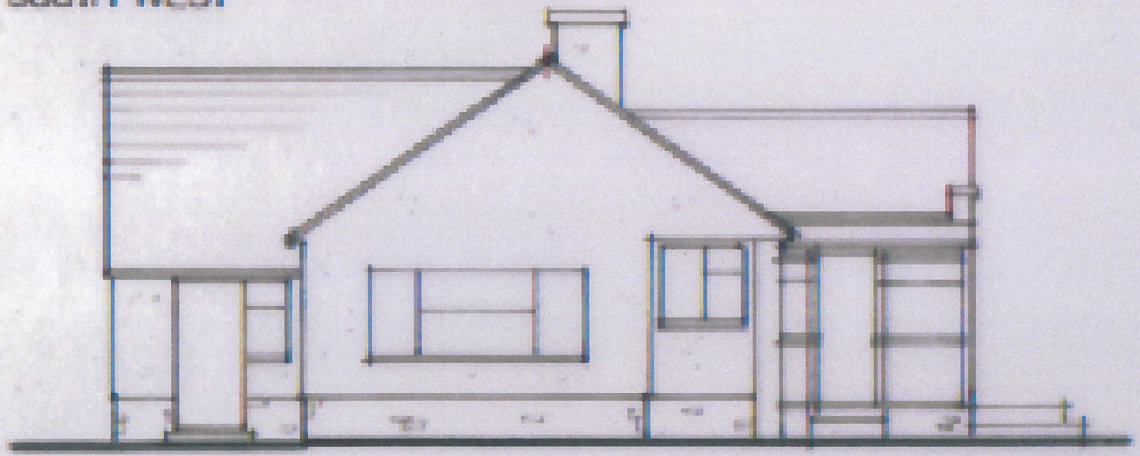

NORTH WEST

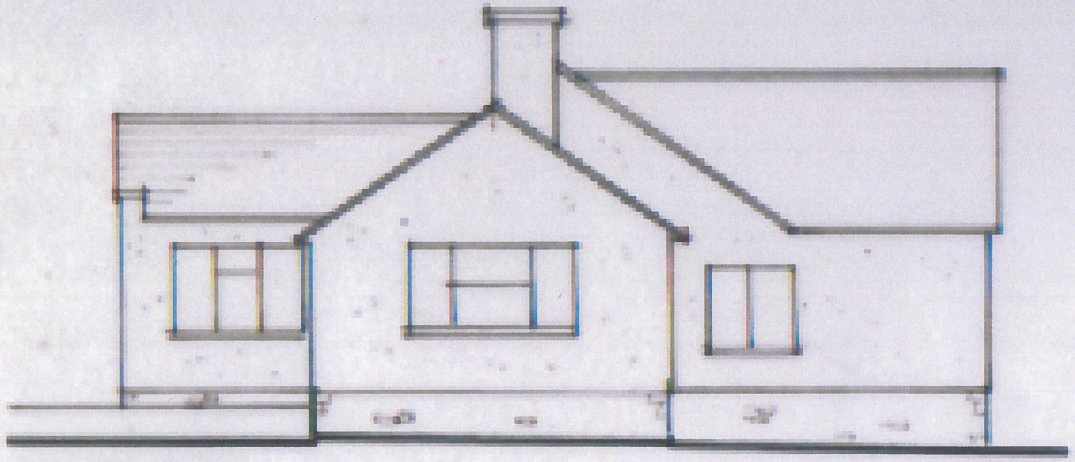

SOUTH EAST

0 5m

WINDRUSH, HIGH ROAD
ASHTON KEYNES

PROPOSED EXTENSION
ELEVATIONS, EXISTING

SCALE 1:100/A4
DRG No LPC.5756.23.04
DATE 2 NOVEMBER 2023

lpc
TOWN AND COUNTRY PLANNING DEVELOPMENT CONSULTANTS
Trull • Tetbury
Gloucestershire
GL8 8SQ