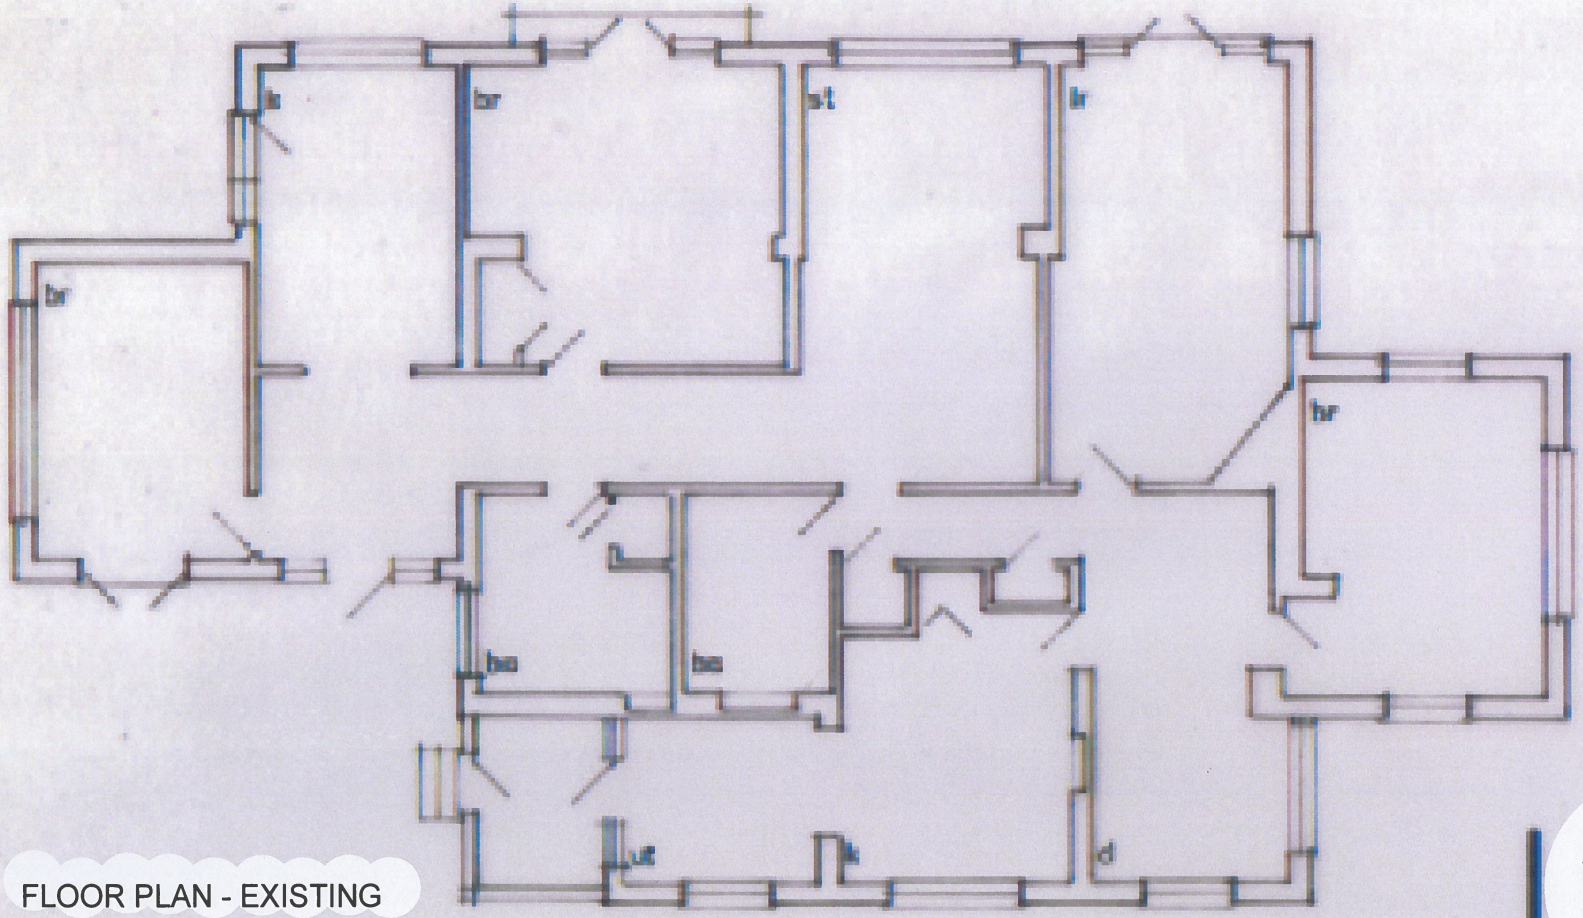

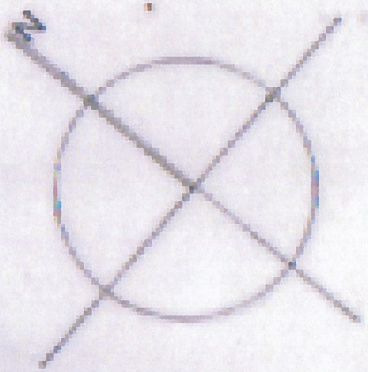

FLOOR PLAN - EXISTING

0 5m

WINDRUSH, HIGH ROAD
ASHTON KEYNES

FLOOR PLAN - EXISTING

SCALE 1:100/A4
DRG No LPC.5756.23.03
DATE 2 NOVEMBER 2023

lpc
TOWN AND COUNTRY PLANNING CONSULTANTS
Trull • Tetbury
Gloucestershire
GL8 8SQ