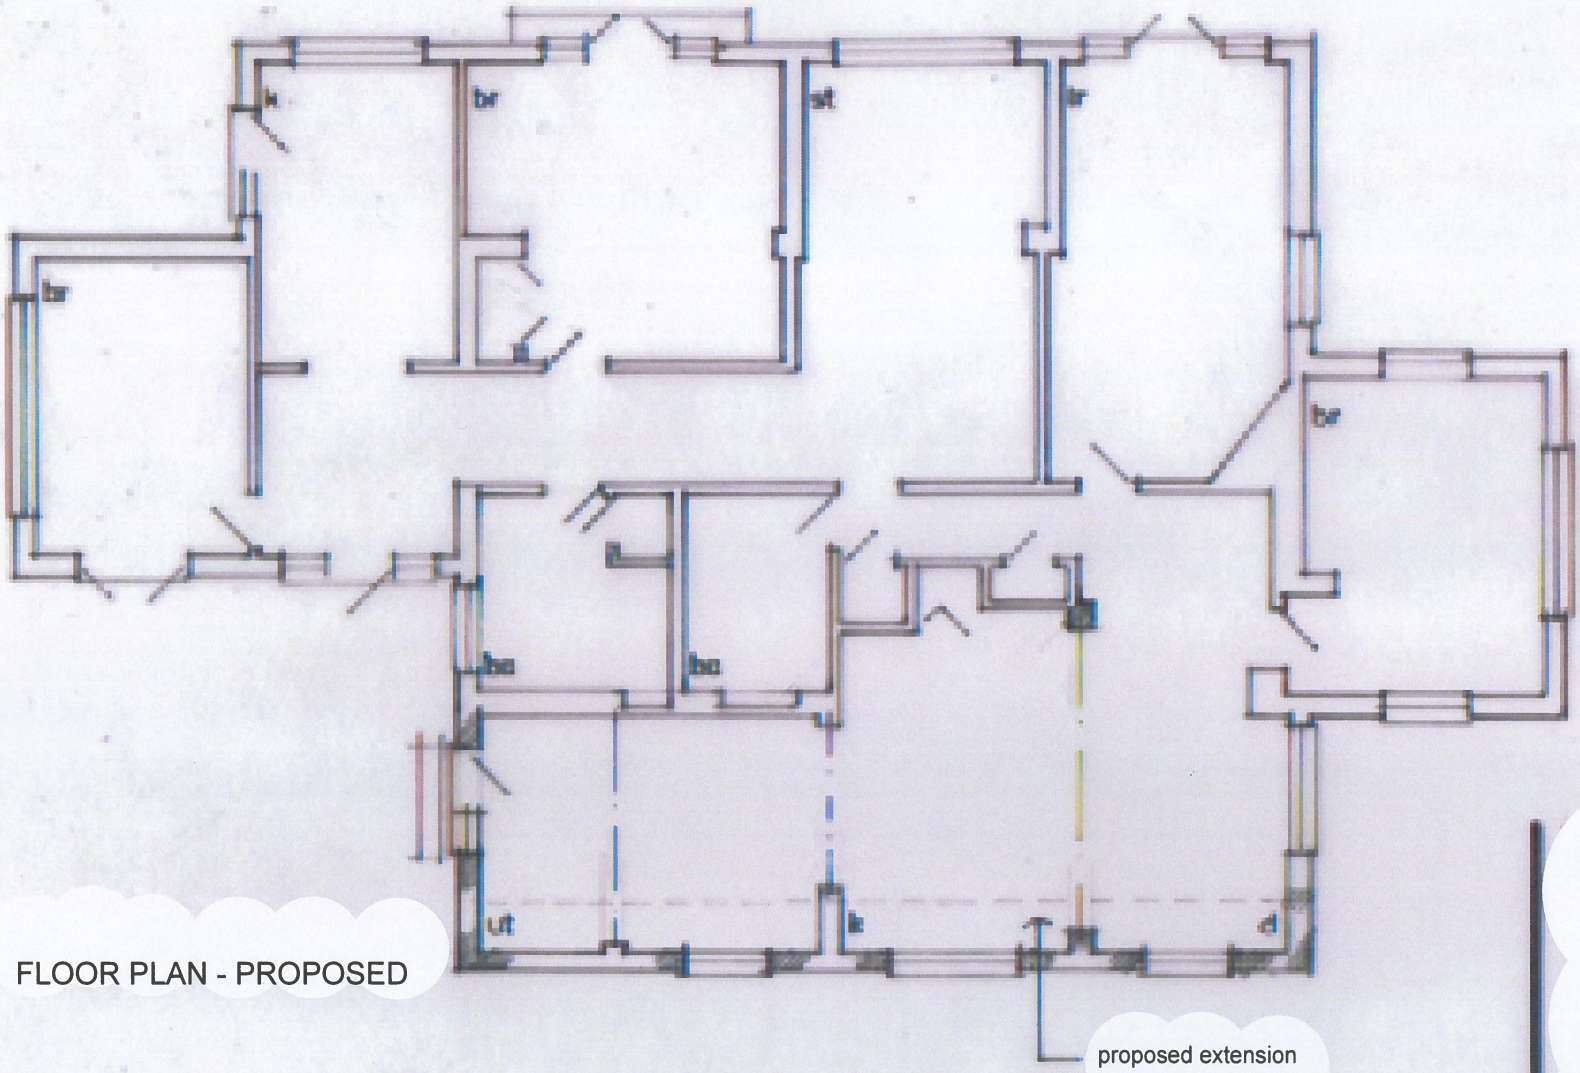

FLOOR PLAN - PROPOSED

WINDRUSH, HIGH ROAD
ASHTON KEYNES

PROPOSED EXTENSION
FLOOR PLAN - PROPOSED

SCALE 1:100/A4
DRG No LPC.5756.23.05
DATE 2 NOVEMBER 2023

lpc
TOWN AND COUNTRY PLANNING AND DEVELOPMENT CONSULTANTS
Trull • Tetbury
Gloucestershire