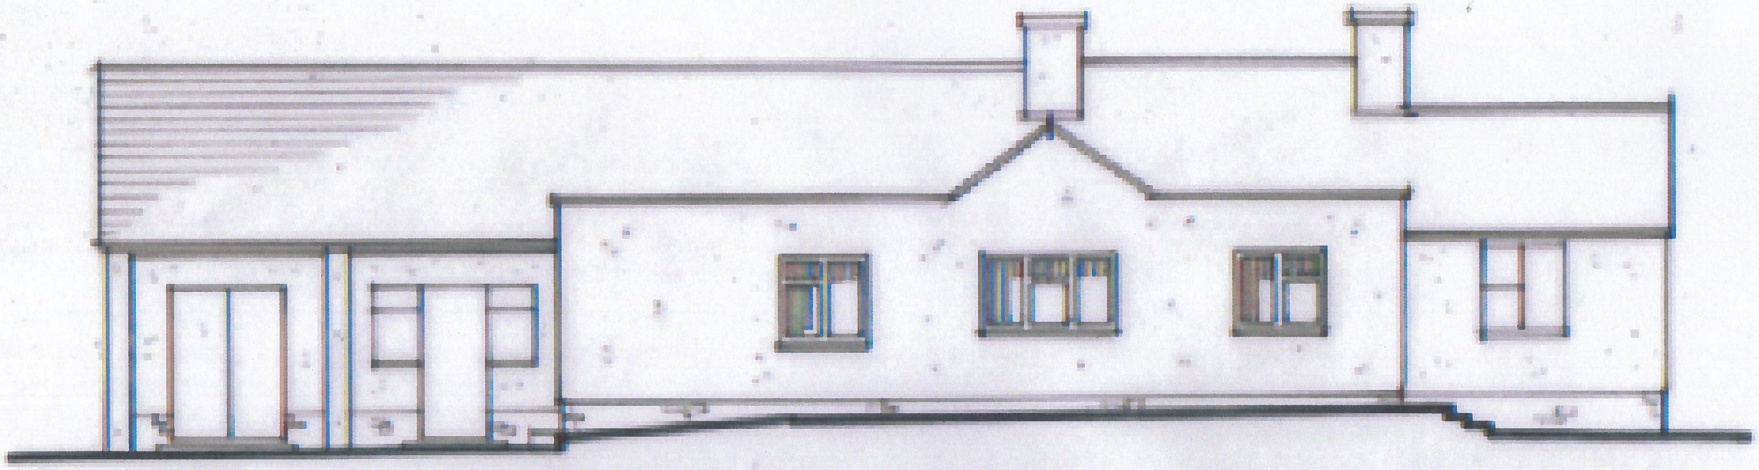

SOUTH WEST

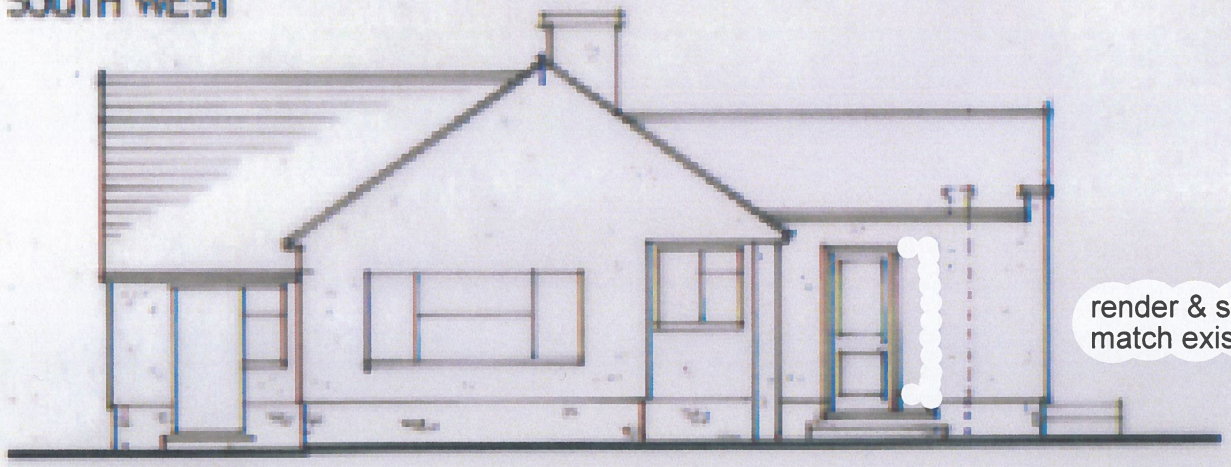

render & stone plinth to match existing

NORTH WEST

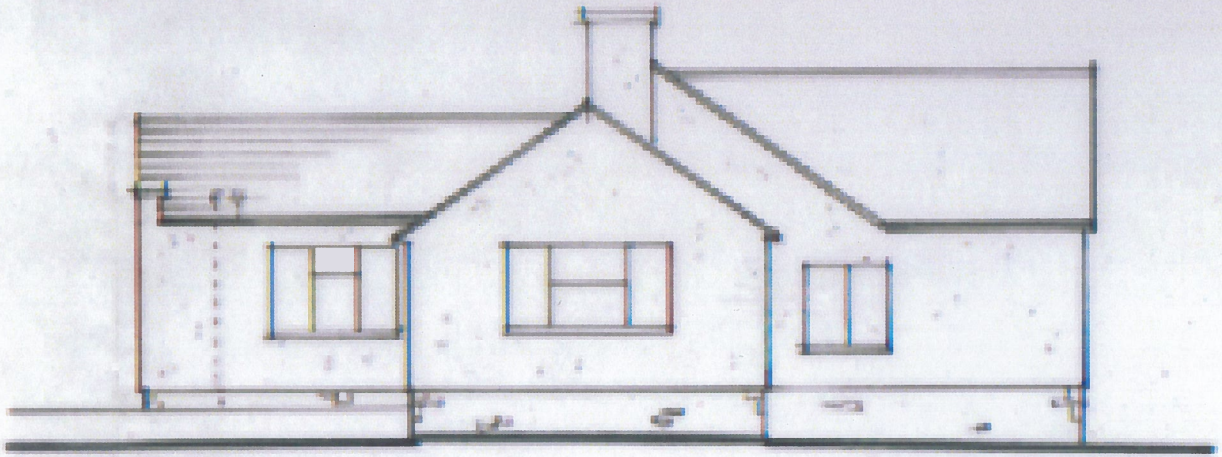

SOUTH EAST

0 5m

WINDRUSH, HIGH ROAD
ASHTON KEYNES

PROPOSED ELEVATIONS

SCALE 1:100/A4
DRG No LPC.5756.23.06
DATE 2 NOVEMBER 2023

LPC TOWN AND COUNTRY PLANNING DEVELOPMENT CONSULTANTS
Trull • Tetbury
Gloucestershire
GL8 8SQ
Tel 01285 841415
Fax 01285 841489