

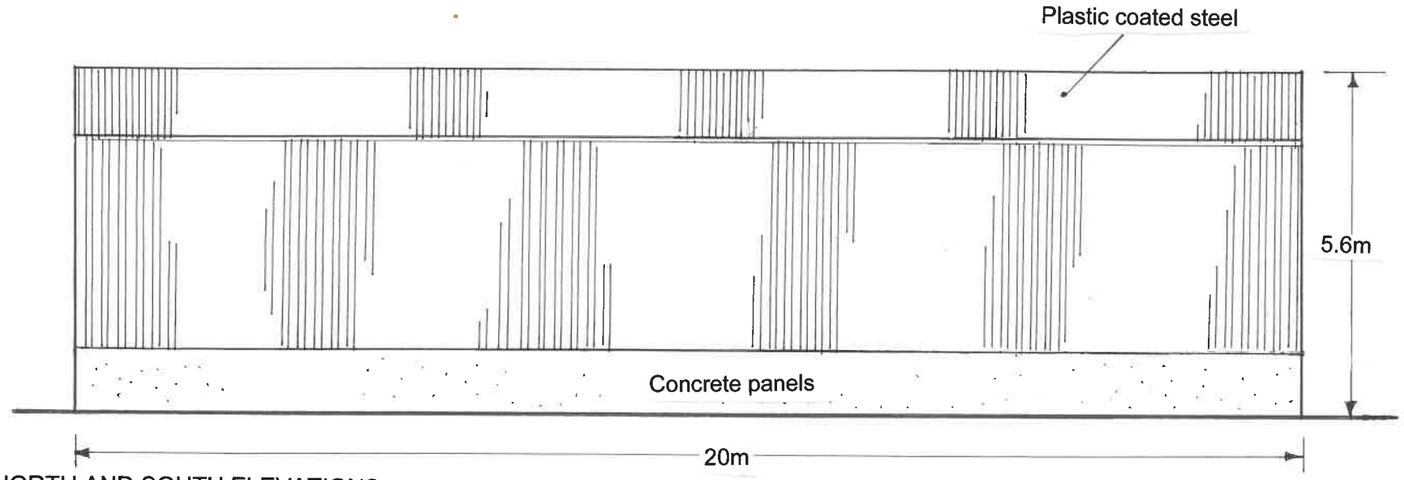



NORTH AND SOUTH ELEVATIONS

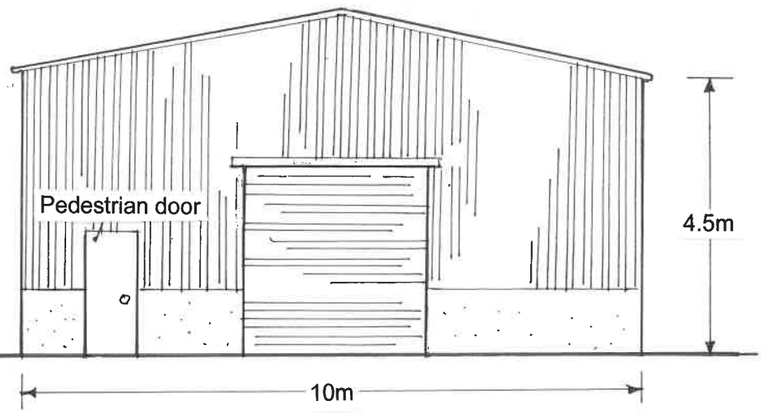


WEST ELEVATION

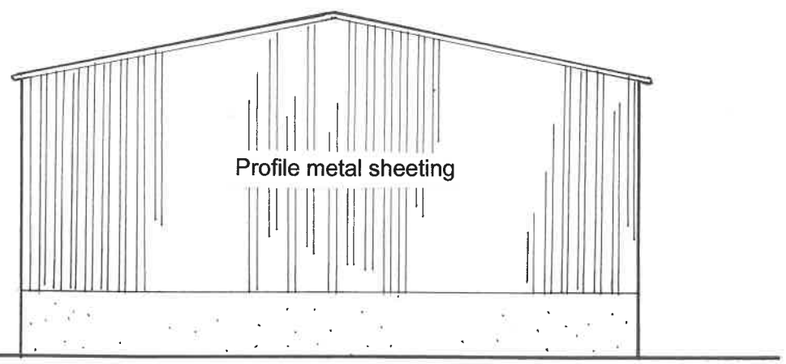

EAST ELEVATION

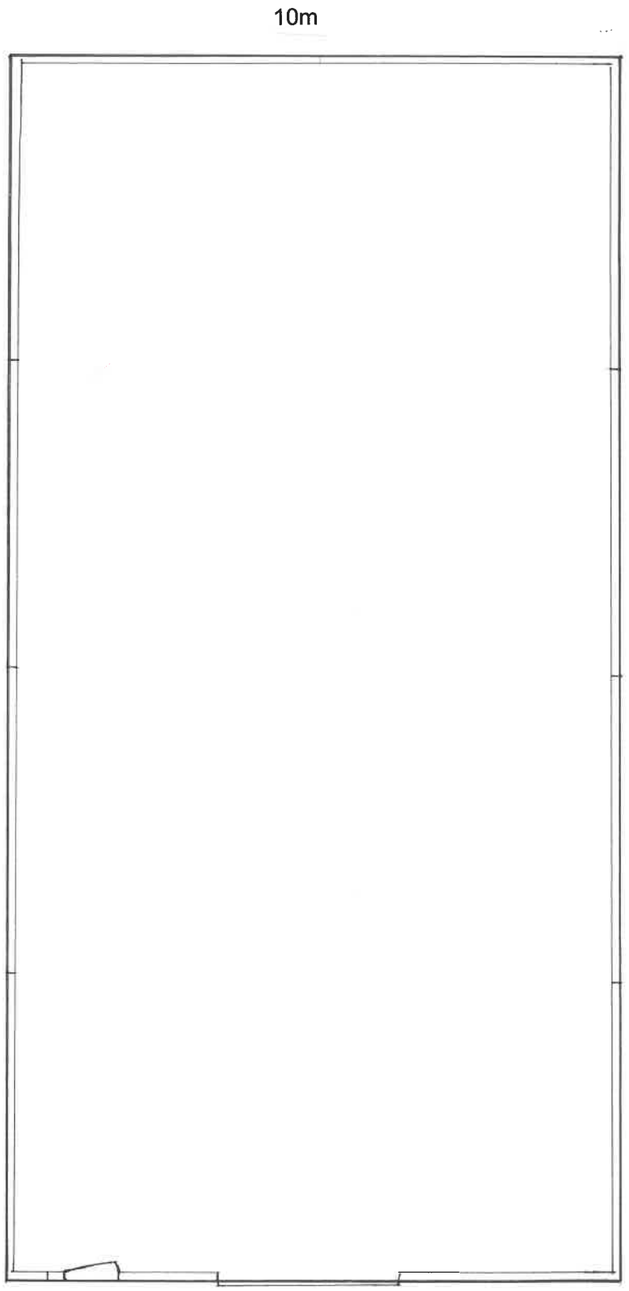

FLOOR PLAN

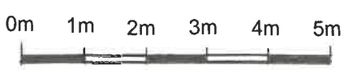

PLAN	**KCC3138/03**		
TITLE	**Proposed Elevations and Floorplan**		
SITE	**Land off the A429**		
CLIENT	Thomas Rothschild		
NUMBER	KCC3138/03 04/22cb		
DATE	April 2022	**SCALE**	1:100 at A3

KERNON COUNTRYSIDE CONSULTANTS LTD
Greenacres Barn, Purton Stoke, Swindon SN5 4LL
Tel 01793 771333 Email info@kernon.co.uk
This plan is reproduced from the Ordnance Survey under copyright licence 100015226