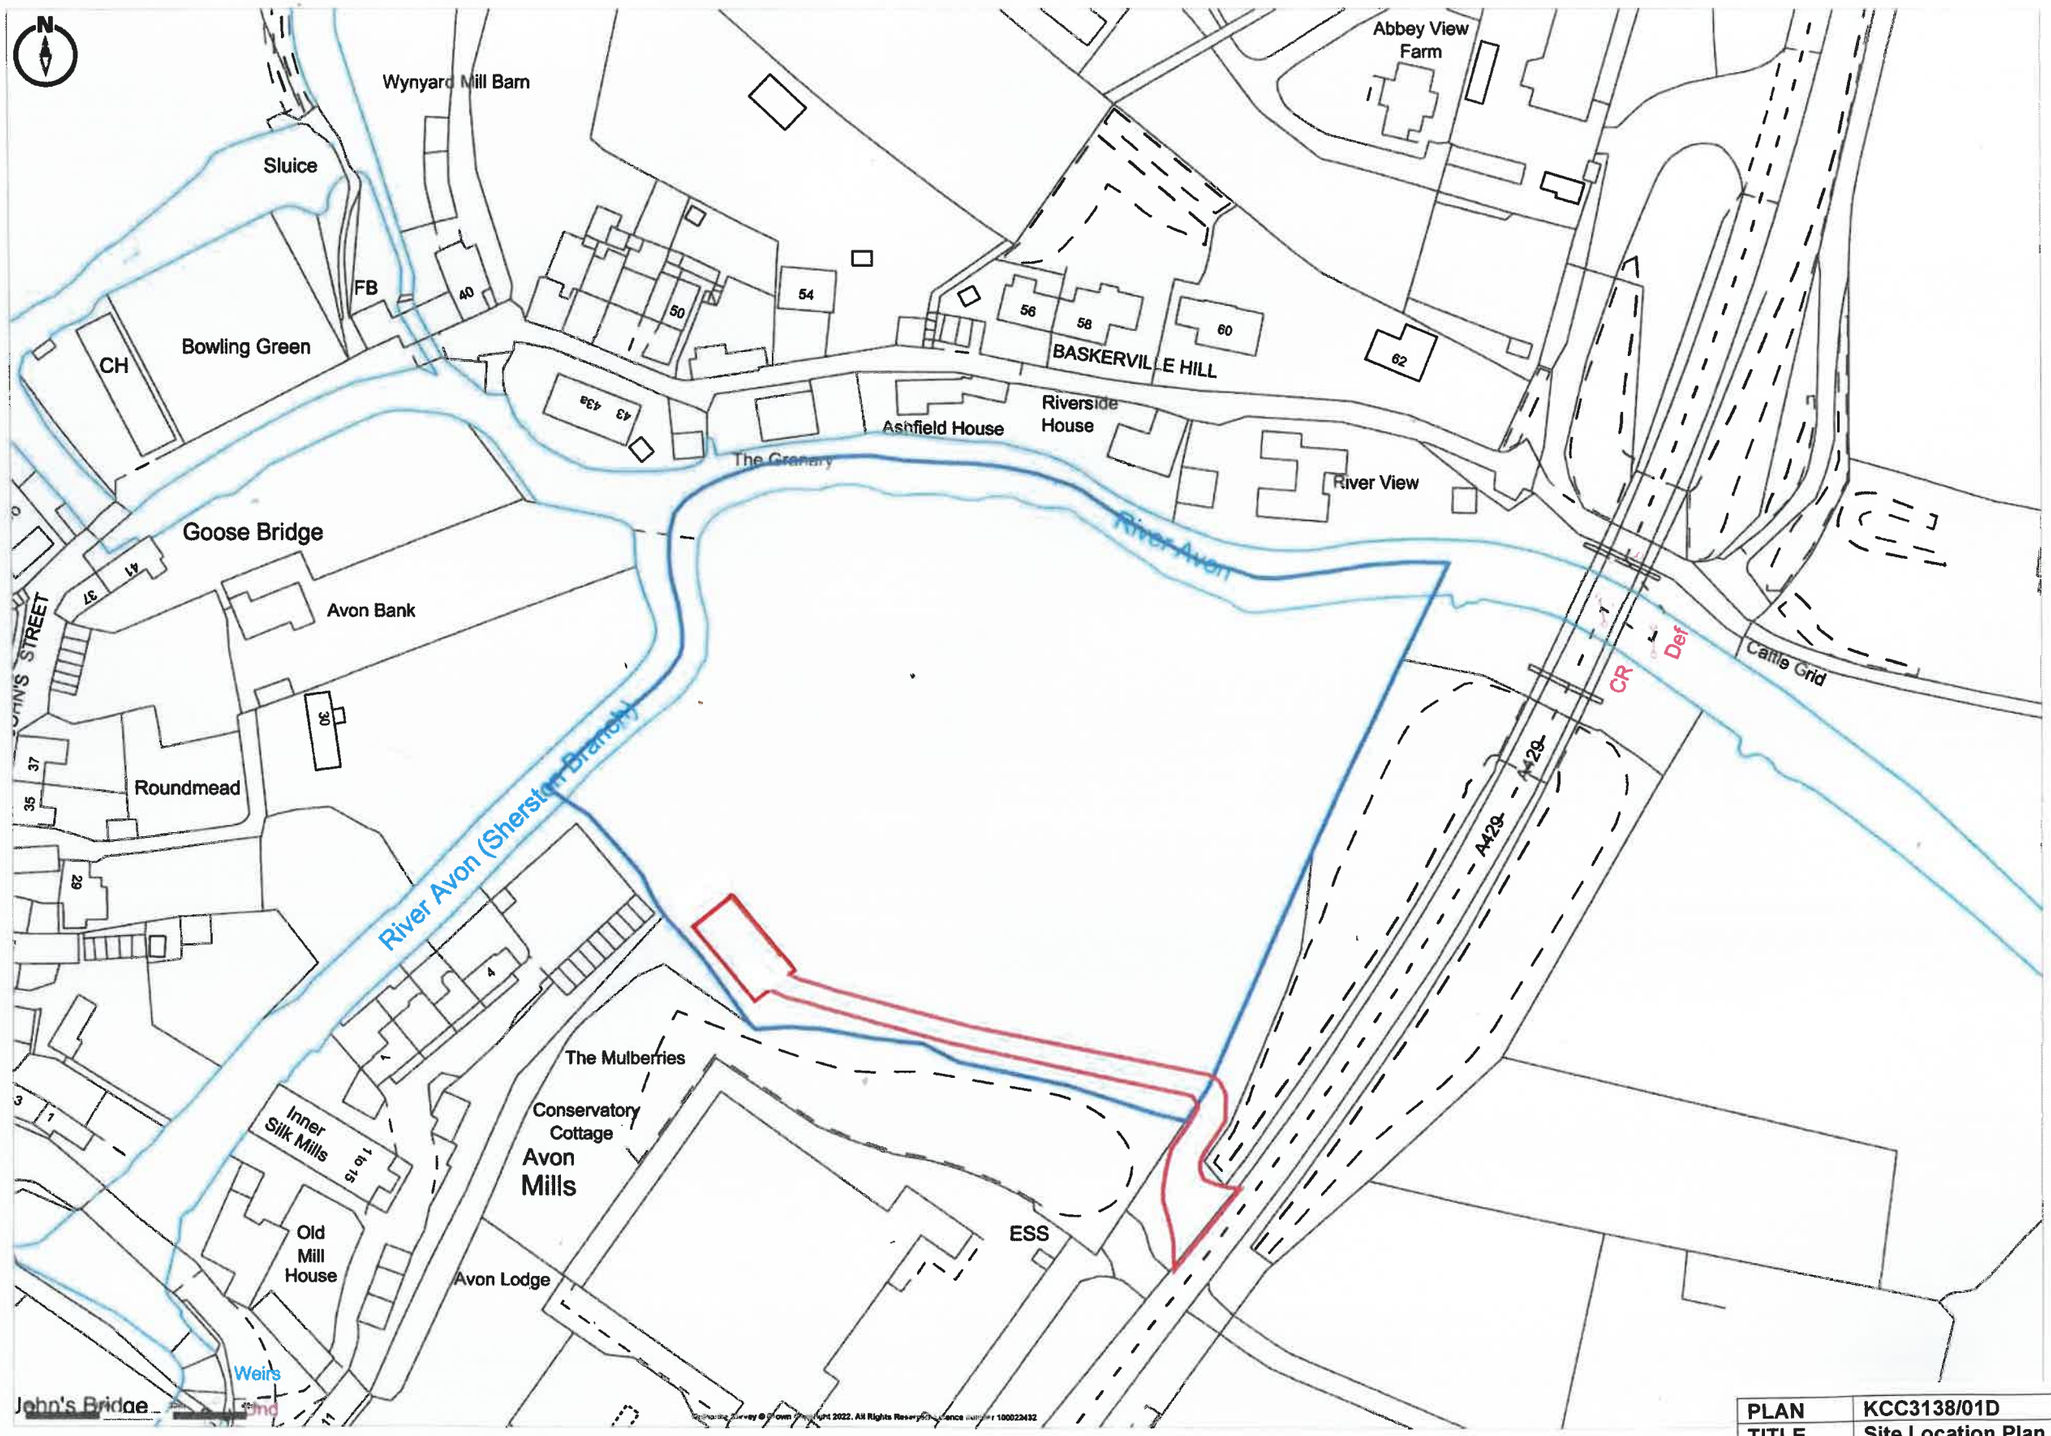


Ordnance Survey © Crown Copyright 2022. All Rights Reserved. Licence number 100022432

Promap
LANDMARK INFORMATION

Ordnance Survey © Crown Copyright 2022. All Rights Reserved.
Licence number 100022432
Plotted Scale - 1:1250. Paper Size - A3

PLAN	**KCC3138/01D**		
TITLE	**Site Location Plan (Rev. D)**		
SITE	**Land off the A429**		
CLIENT	Orysya Lyvchanyn		
NUMBER	KCC3138/01D 12/23ec		
DATE	December 2023	**SCALE**	1:1250 at A3

KERNON COUNTRYSIDE CONSULTANTS LTD
Greenacres Barn, Purton Stoke, Swindon SN5 4LL
Tel 01793 771333 Email info@kernon.co.uk
This plan is reproduced from the Ordnance Survey under copyright licence 100015226