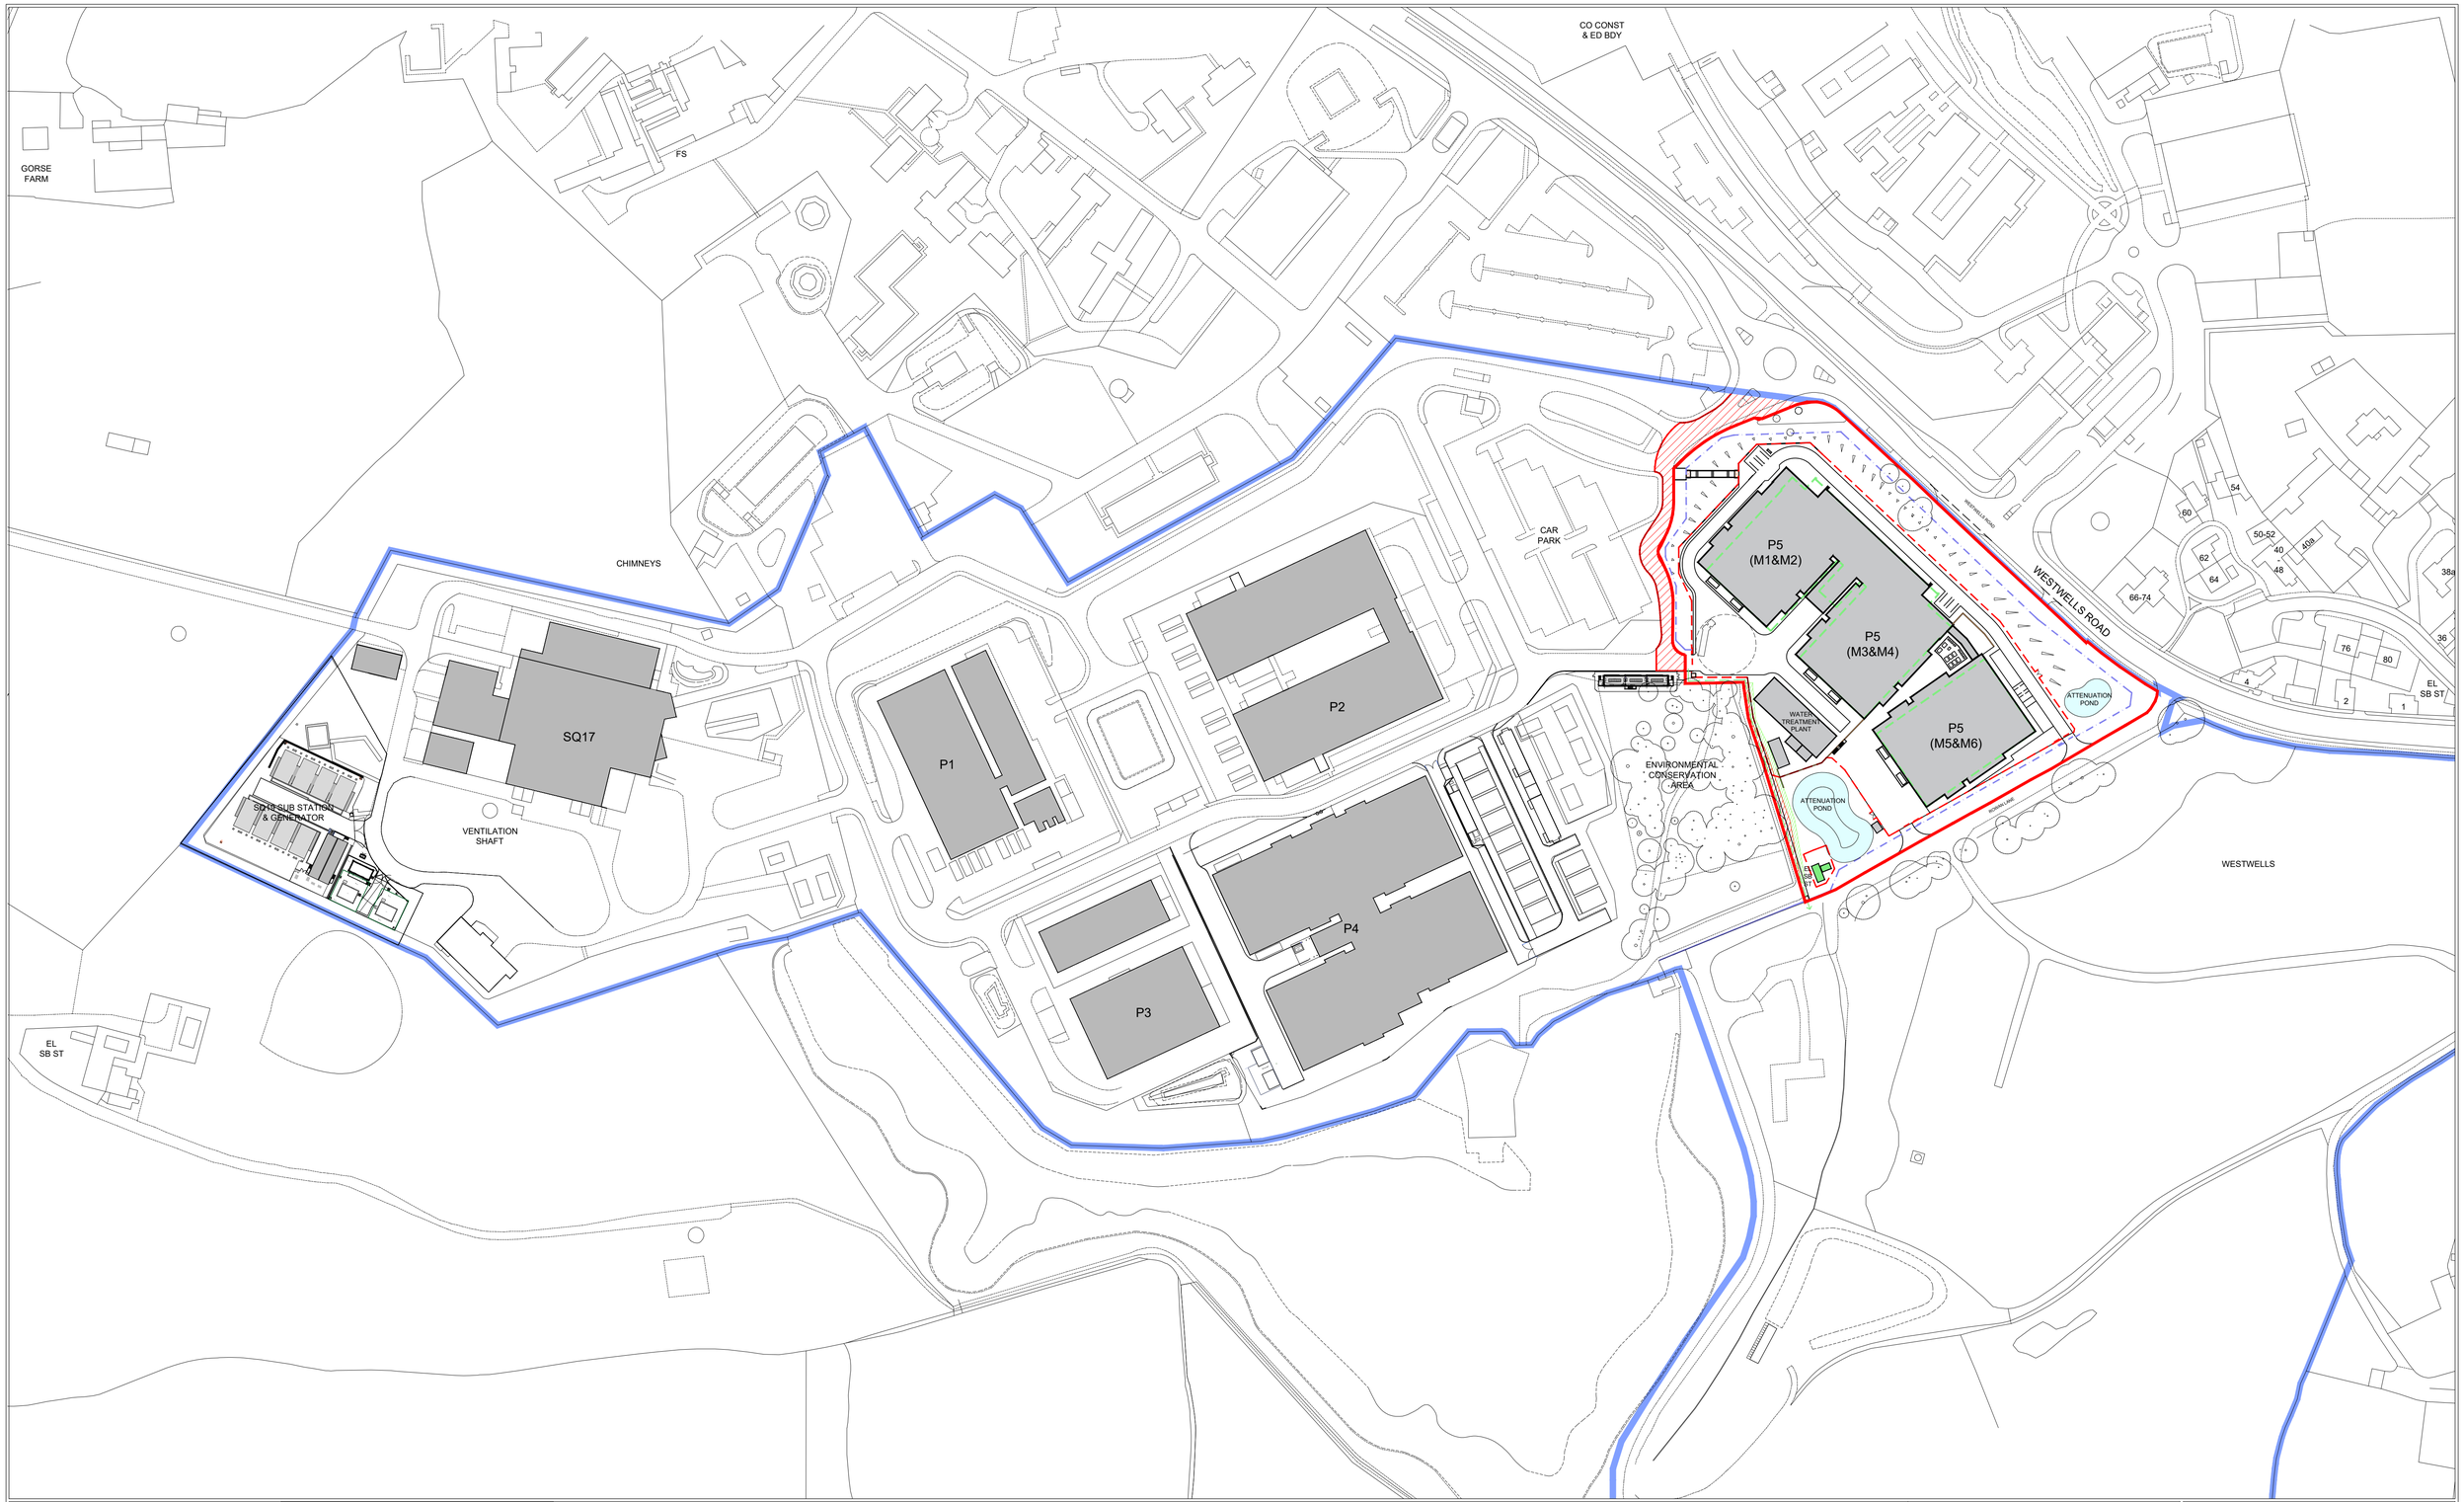


Disclaimer:
Subject to survey.

Notes:

Rev:	Notes:	Date:	Dwn:	Iss:
00	Planning Issue	05.05.2023	RS	JH
01	Revised - Planning Issue	02.06.2023	RS	JH
02	Revised - Planning Issue	16.06.2023	RS	JH
03	Revised - Planning Issue	25.10.2023	RS	JH
04	Revised - Planning Issue	14.11.2023	RS	JH

BACKGROUND SURVEY INFORMATION SHOWN IS COMBINATION OF VARIOUS TOPOGRAPHICAL SURVEYS.

APPLICATION BOUNDARY
(22,862.5 M² / 246,090 FT² / 2.29 HA / 5.65 ACRES)

OWNERSHIP BOUNDARY LINE

ACCESS TO PUBLIC HIGHWAY

EXISTING DATA CENTRE BUILDINGS

SCALE
0 10 20 50m

N

hale
ARCHITECTURE
22c Leathermarket Street, London, SE1 3HP

Client:
ARK DATA CENTRES

Issue Purpose:
PLANNING

Project:
P5
Spring Park, Corsham

Drawing Title:
Proposed
Master Plan

Project No:	Scale @ A1:	Revision:
22092	1:1250	

Drawing No:
PL-1002 04