Ordnance Survey, (c) Crown Copyright 2023. All rights reserved. Licence number 100022432

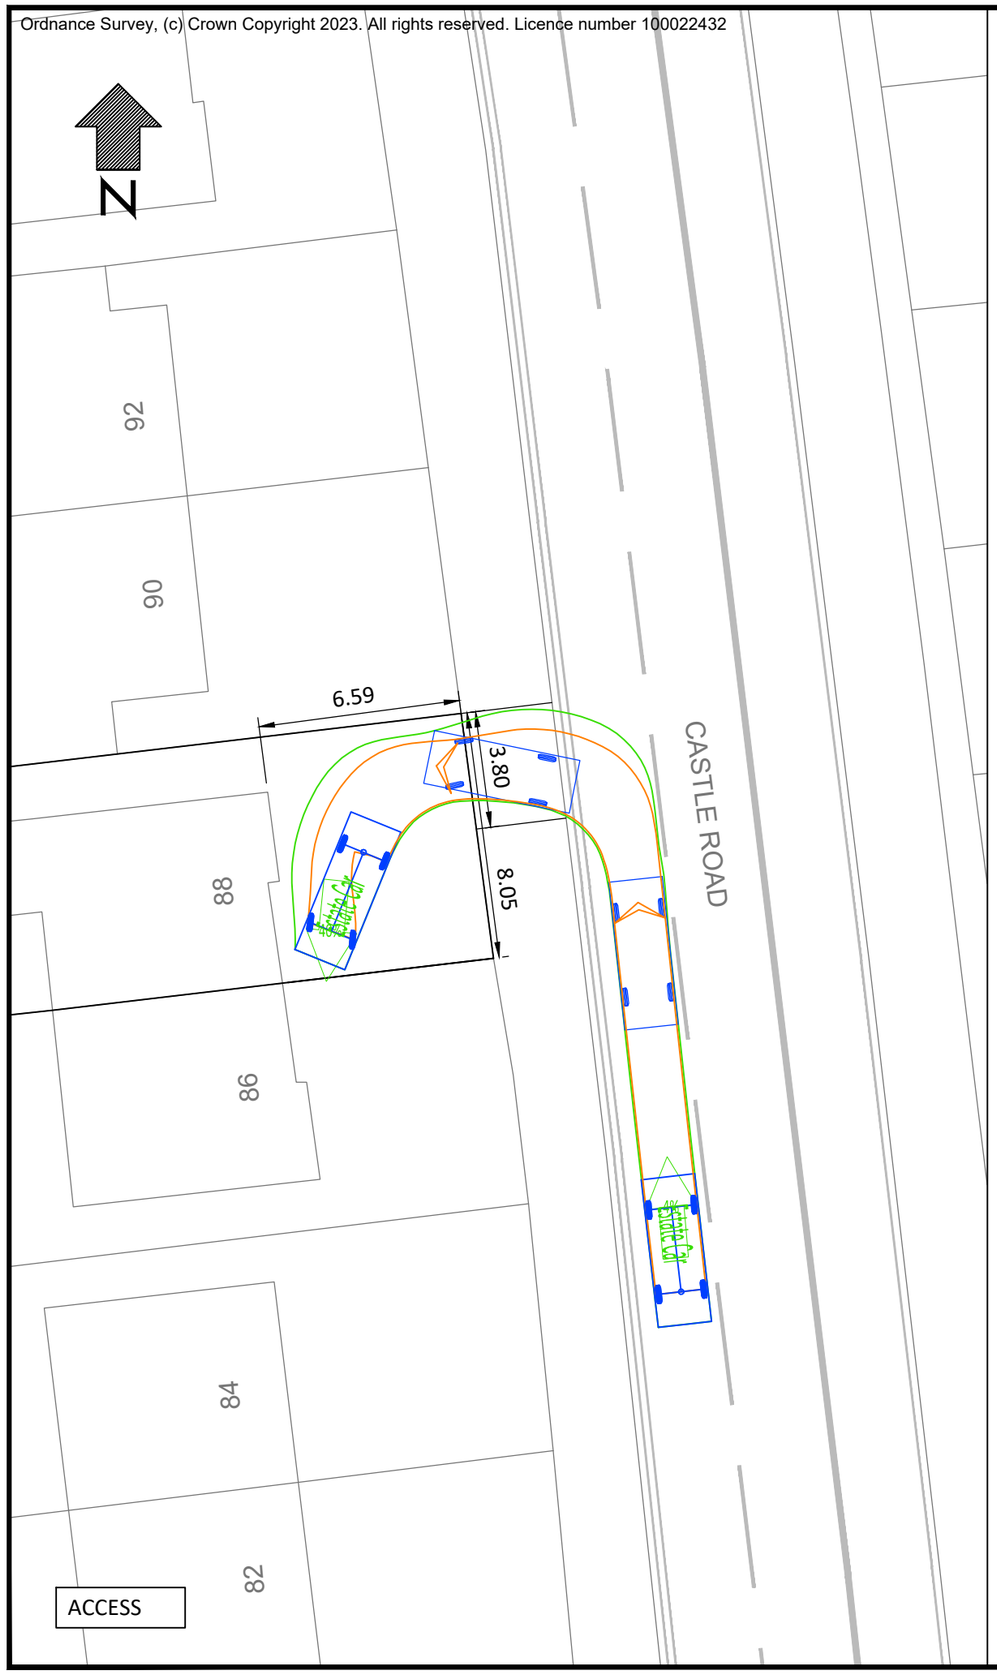

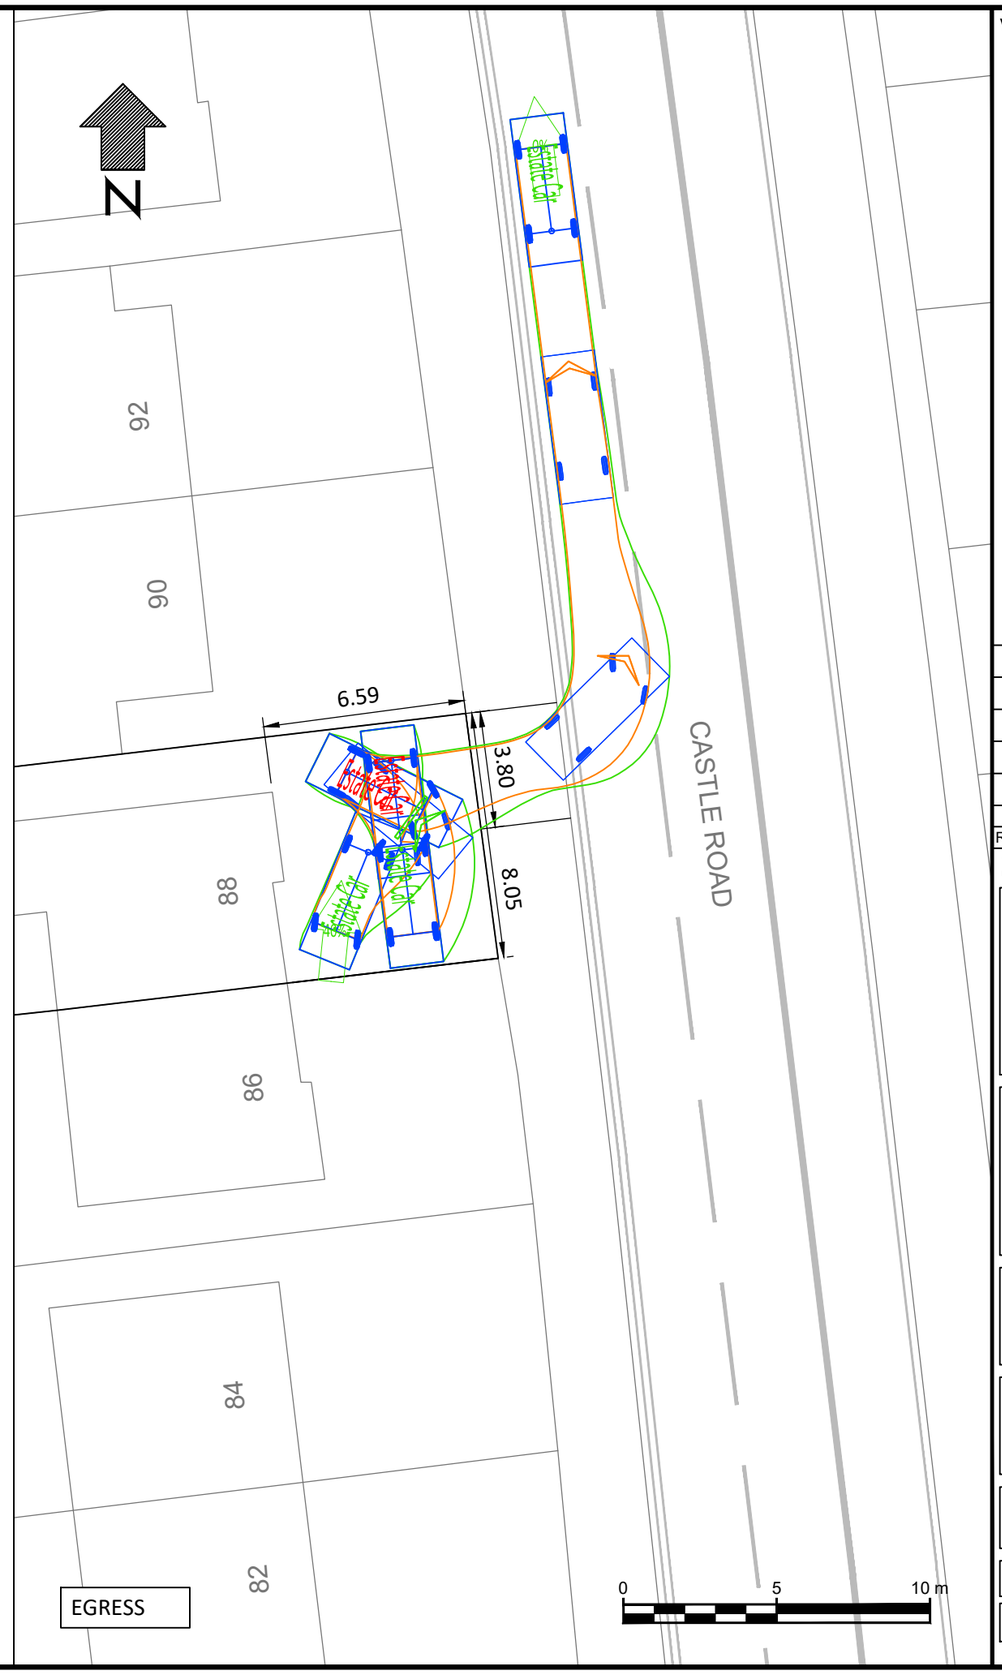

VEHICLE DETAILS:

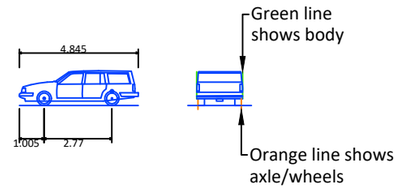

ESTATE CAR (2006)

Overall Length	4.845m
Overall Width	1.750m
Overall Body Height	1.424m
Min Body Ground Clearance	0.189m
Track Width	1.655m
Lock to Lock Time	4.00s
Kerb to Kerb Turning Radius	4.950m

Design speed 5kph for all Forward movements
Design speed 2.5kph for all Reverse movements

Rev	Date	Description	Drn	Chk	App
-	03/07/23	ORIGINAL ISSUE	AS	CR	CR

This drawing has been specifically prepared to meet the requirements of the named client and may contain design and innovative features which differ from conventional design standards.

CAD PRECISION LTD
Web: www.cad-precision.com
Email: info@cad-precision.com
Tel: 01273 661753

Client
MR C ROBINSON

Project
88 CASTLE ROAD, SALISBURY

Drawing Title
SWEPT PATH ANALYSIS USING A 4.845M ESTATE CAR

Drawing Status
FOR INFORMATION

Drawn	Designed	Date	Scale	Size
AS	AS	JUL 2023	1:200	A3

Drawing No. 3022-001
Rev -

PLOT DATE: 20 December 2023 09:29:14