Copyright © 2023 Michael Aubrey Partnership Ltd. (MAPL)


18/12/2023 09:55:09




Existing Elevation - North Outside
General Arrangement | Scale 1 : 50




Proposed Elevation - North Outside
General Arrangement | Scale 1 : 50

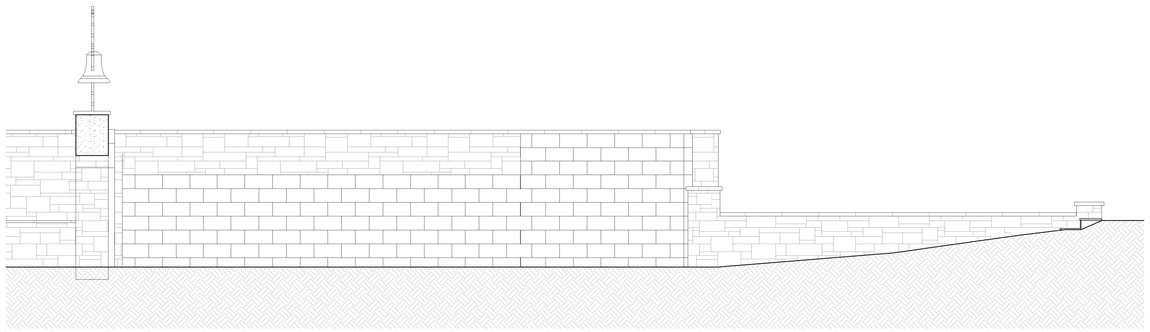


Existing Elevation - North Inside
General Arrangement | Scale 1 : 50

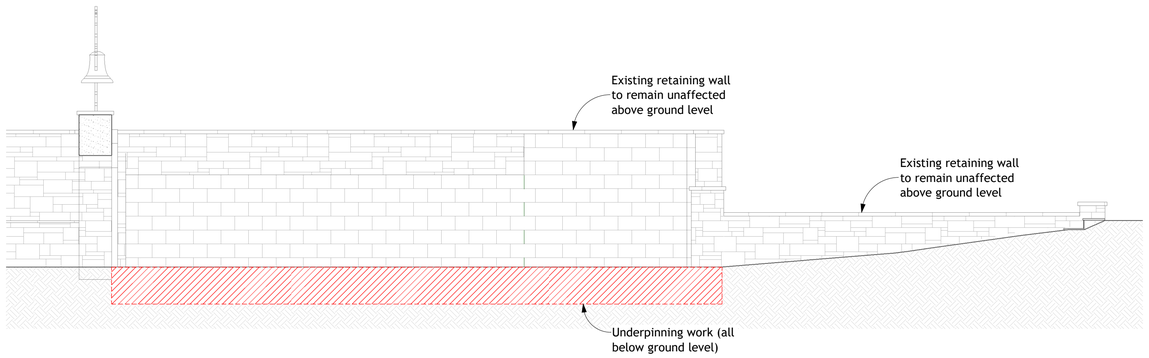


Proposed Elevation - North Inside
General Arrangement | Scale 1 : 50

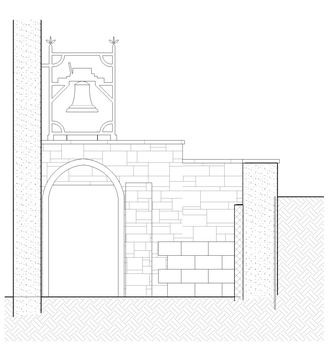


Existing Elevation - West Inside
General Arrangement | Scale 1 : 50

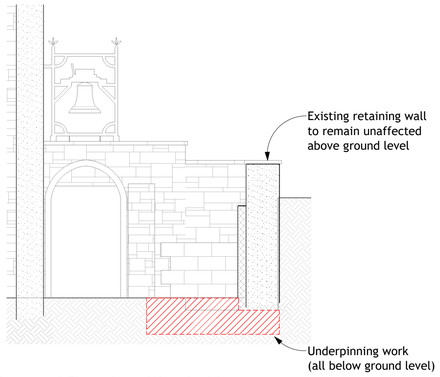

Proposed Elevation - West Inside
General Arrangement | Scale 1 : 50

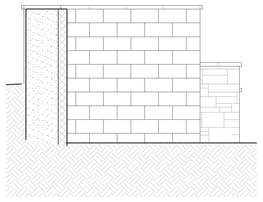

Existing Elevation - East Inside
General Arrangement | Scale 1 : 50

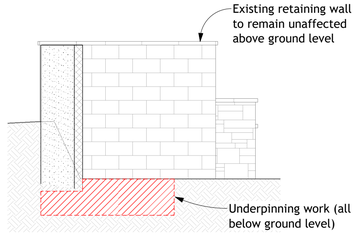

Proposed Elevation - East Inside
General Arrangement | Scale 1 : 50

Scale 1 : 50
0 500 1,000 1,500 2,500 5,000 mm
0 10 20 30 50 100 mm

Sheet Notes:

a. the drawing is copyright protected and may not be used, reproduced or relied upon by any third party except as explicitly agreed by MAPL
b. all dimensions are in millimetres unless noted otherwise
c. all measurements must be obtained from stated dimensions only and checked before ordering any materials. Measurements must not be scaled off the drawing except for Local Authority Planning application purposes
d. all drawings must be read in conjunction with all other project drawings and any discrepancies reported immediately for clarification

Rev	Date	By	Description
0	18.12.2023	OB	First issue

michael aubrey partnership
• 0118 962 9666 • www.mapl.co.uk

Client

Seed Environmental

Project Address

Sheldon Manor, Chippenham, Wiltshire. SN14 0RG

Project Description

Retaining Wall - Underpinning

Sheet Title

Elevations - Proposed GA

Sheet Ref.	MAP-C4874-280	Rev.	0
Project Ref.	C4874	Date	18.12.2023
Drawn by	OB	Checked by	FM
Scale	1 : 50	Sheet Size	A1