
NOTES:

DO NOT SCALE FROM THIS DRAWING. USE FIGURED DIMENSIONS ONLY.

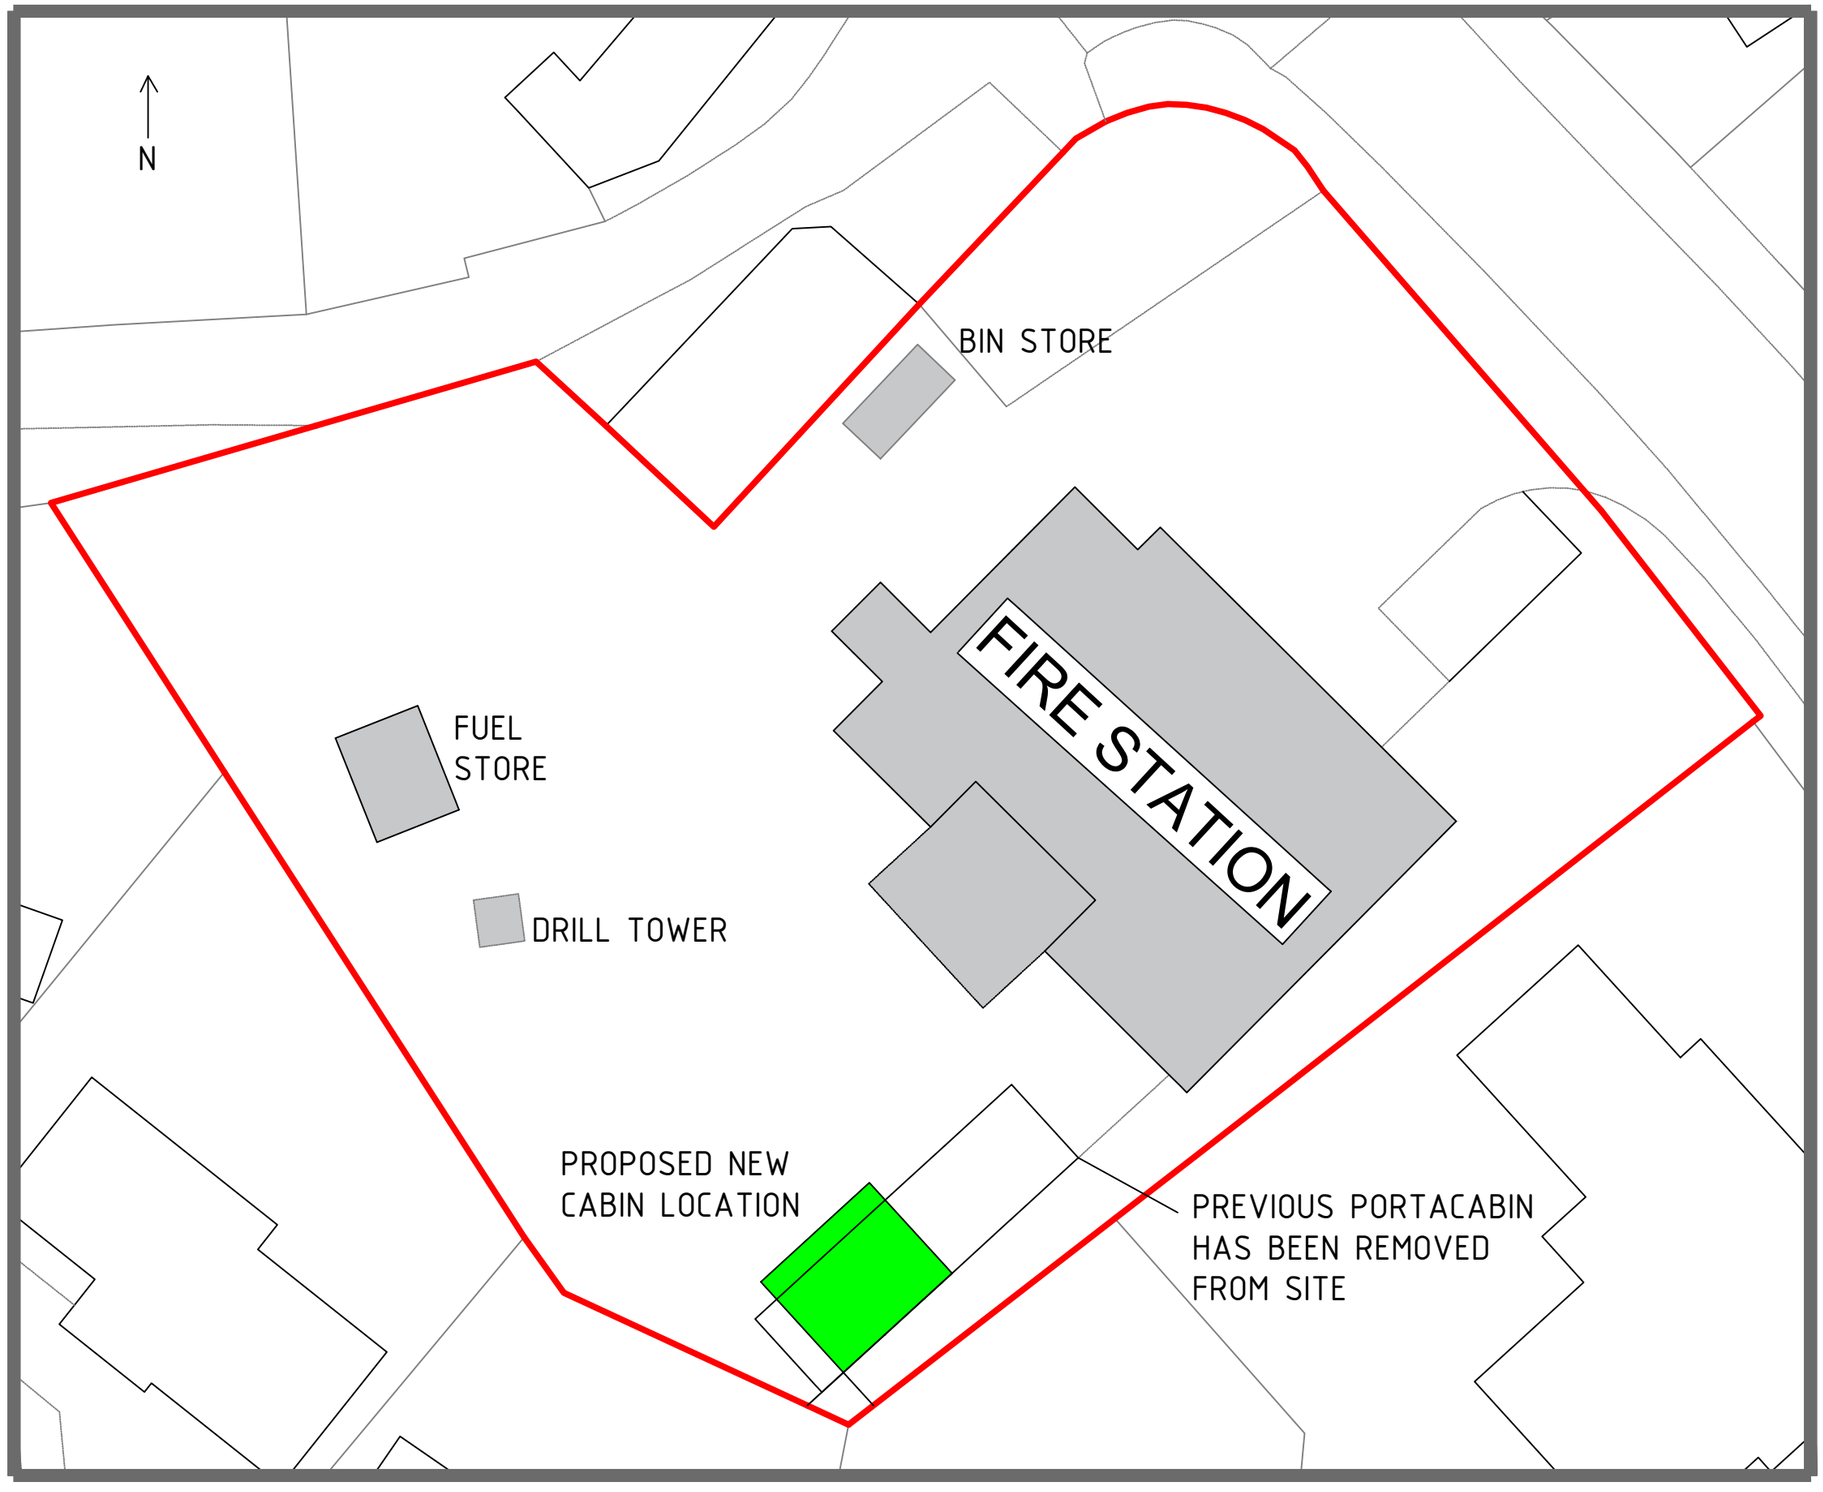

SITE PLAN - SCALE 1:250 @ A3 SIZE

DORSET & WILTSHIRE
FIRE AND RESCUE

Site Address

AMESBURY FIRE STATION
SALISBURY ROAD
AMESBURY
SP4 7HL

Drawing Title

AMESBURY SITE PLAN

ESTATES DEPARTMENT

Scale	Date
As shown @ A3	12.12.2023
Drawn By: CC	Revision: v.4
Project No	Drawing No: 049