
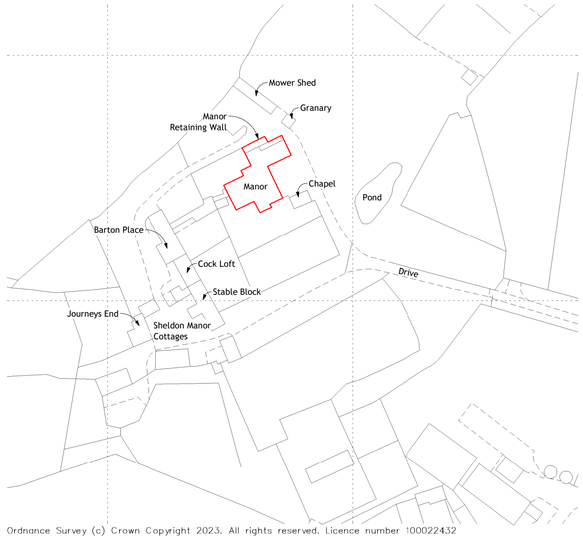



Existing Location Plan

Location | RF-RDG | Scale 1 : 1250

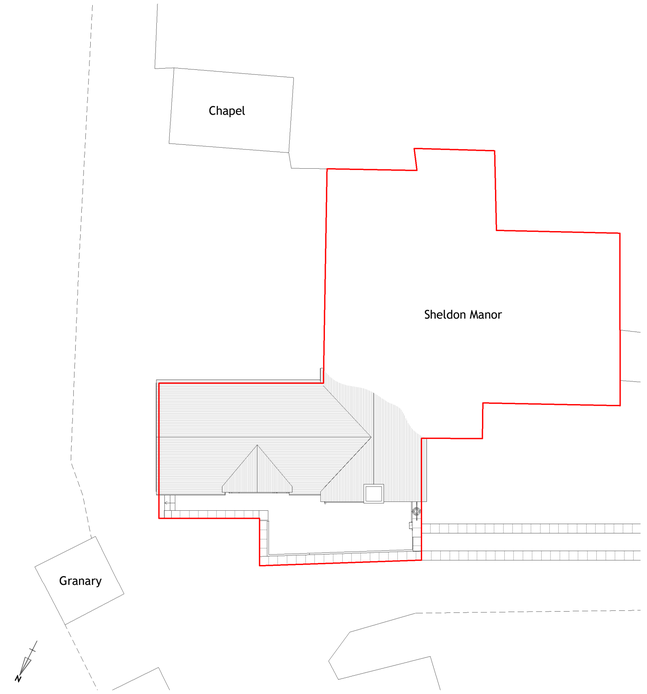

Existing Site Level Plan

General Arrangement | RF-RDG | Scale 1 : 200

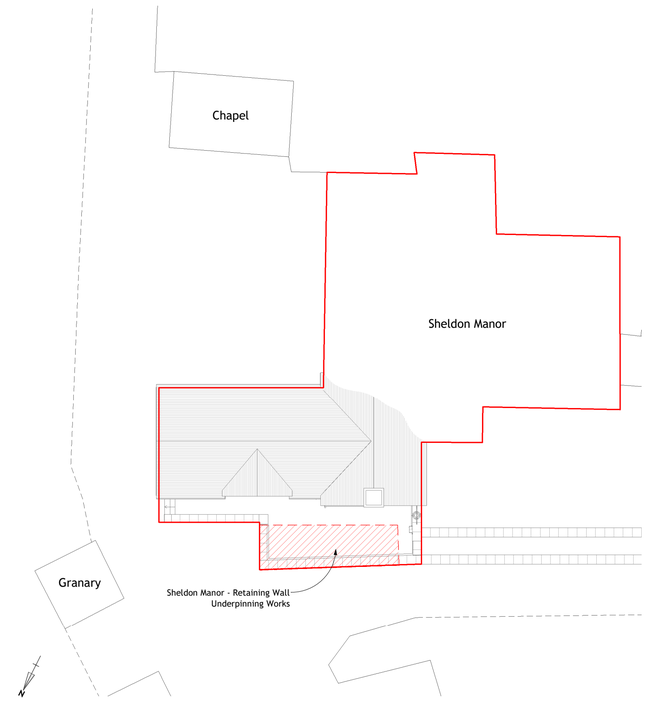

Proposed Site Level Plan

General Arrangement | RF-RDG | Scale 1 : 200

Scale 1 : 1250

0 12,500 37,500 62,500 125,000 mm

0 10 30 50 100 mm

Scale 1 : 200

0 2,000 4,000 6,000 10,000 20,000 mm

0 10 20 30 50 100 mm

Copyright © 2023 Michael Aubrey Partnership Ltd. (MAPL)

19/12/2023 07:16:13

Sheet Notes

a. the drawing is copyright protected and may not be used, reproduced or relied upon by any third party except as explicitly agreed by MAPL
b. all dimensions are in millimetres unless noted otherwise
c. all measurements must be obtained from stated dimensions only and checked before ordering any materials. Measurements must not be scaled off the drawing except for Local Authority Planning application purposes
d. all drawings must be read in conjunction with all other project drawings and any discrepancies reported immediately for clarification
e. full schedules, specification notes and legends are located on drawings numbered '900' to '999' (900 series)

Rev	Date	By	Description
A	19.12.2023	FM	Typo amended
0	18.12.2023	OB	First issue

michael aubrey partnership
• 0118 962 9666 • www.mapl.co.uk

Client

Seed Environmental

Project Address

Sheldon Manor, Chippenham, Wiltshire. SN14 0RG

Project Description

Retaining Wall - Underpinning

Sheet Title

Plans - Location

Sheet Ref.	MAP-C4874-001	Rev.	A
Project Ref.	C4874	Date	19.12.2023
Drawn by	OB	Checked by	FM
Scale	As indicated	Sheet Size	A1