LOCATION PLAN Scale 1:500



1: 500 scale 0 5 25 50

N

BLOCK PLAN Scale 1:200

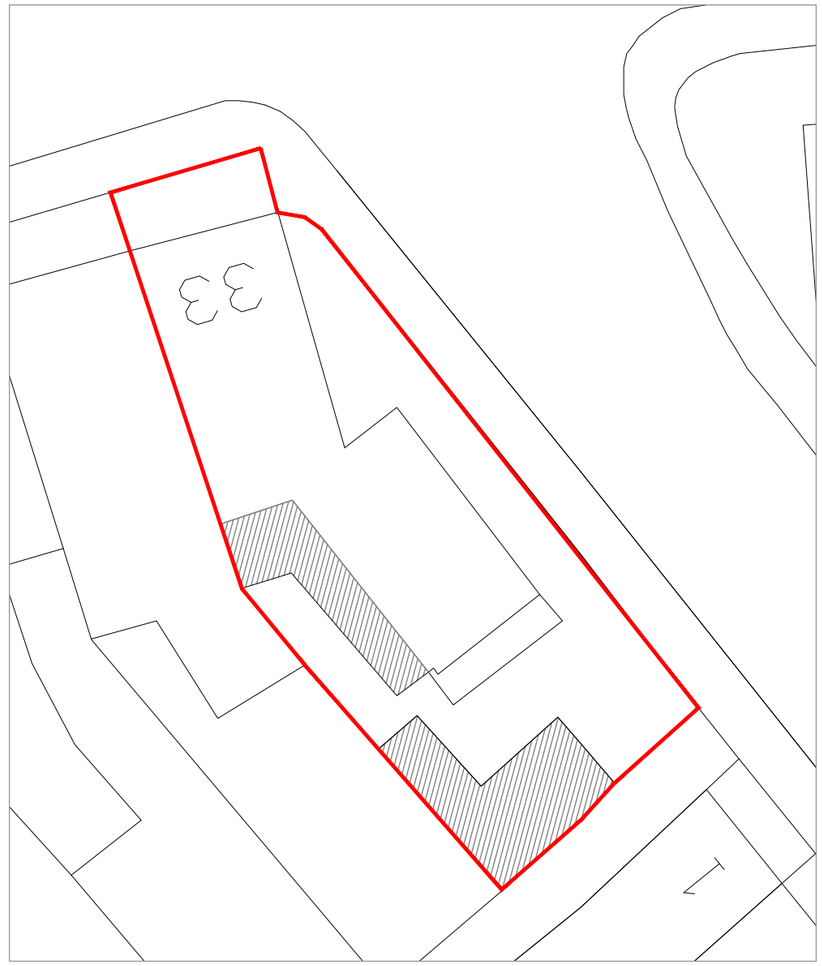

1: 200 scale 0 2 10 20

TITLE 33 Wingfield Road Trowbridge BA14 9EF	DETAIL Site Location Plan & Block Plan	SCALE As drawn @ A3 DATE 19 Dec 2023	DRAWN BY CHECKED BY	REVISIONS	Contractors must check all dimensions on site. Only figured dimensions are to be worked from. Discrepancies must be reported immediately to the architect before proceeding. The drawing is copyrighted.	Drawing 255 A3 S01 REVISION

NEVILLE HOYLAND
16 LOCKS HILL
FROME BA11 1NA
TEL 07967 917424
nevillelhoyland@gmail.com