1: 50 scale

0 1 2.5 5



NORTH WEST ELEVATION

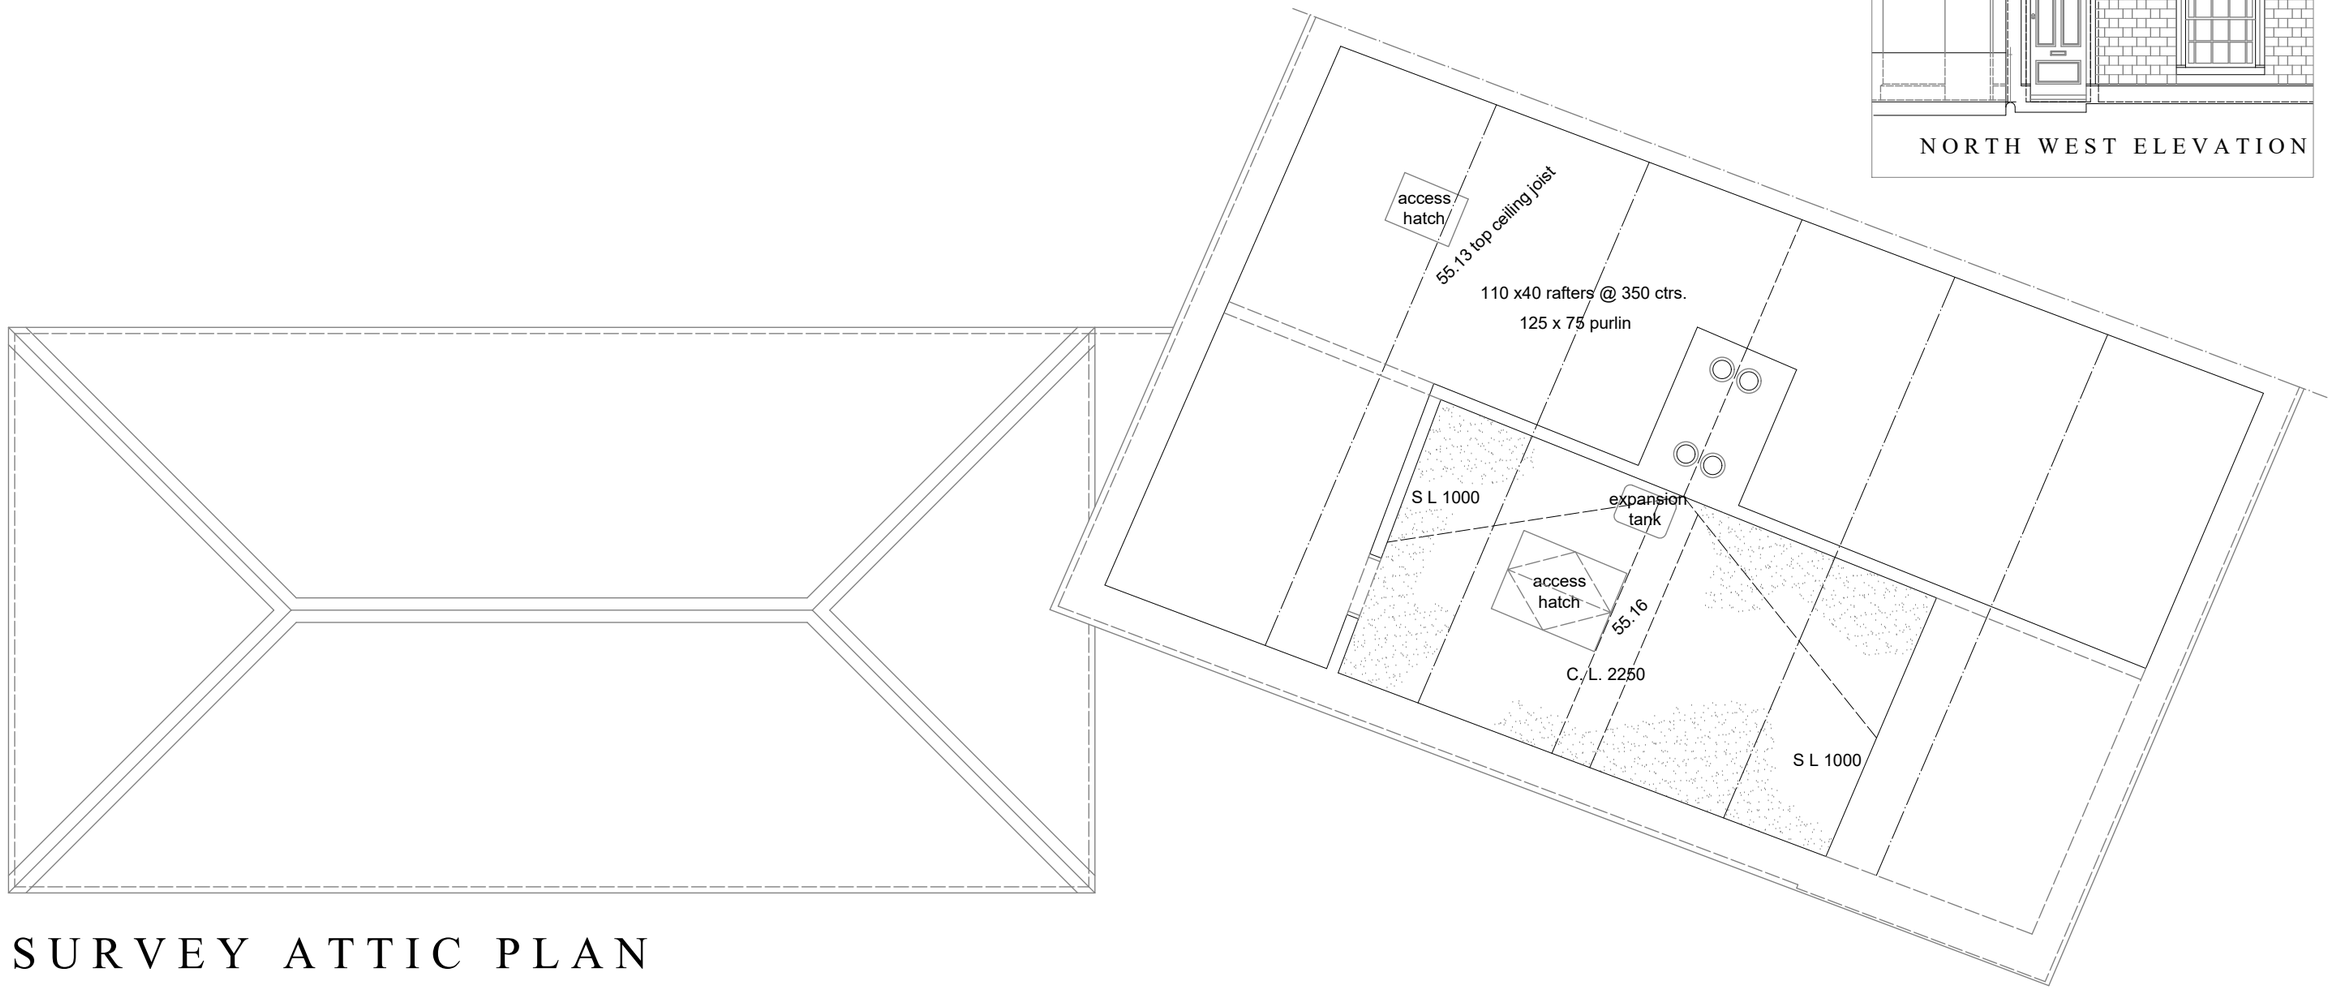

SURVEY ATTIC PLAN

TITLE 33 Wingfield Road Trowbridge BA14 9EF	DETAIL Survey Attic Plan	SCALE 1:50 @ A3 DATE 19 Dec 2023	DRAWN BY CHECKED BY	REVISIONS	Contractors must check all dimensions on site. Only figured dimensions are to be worked from. Discrepancies must be reported immediately to the architect before proceeding. The drawing is copyrighted.	Drawing 255 A3 S03 REVISION	NEVILLE HOYLAND 16 LOCKS HILL FROME BA11 1NA TEL 07967 917424 nevillelhoyland@gmail.com