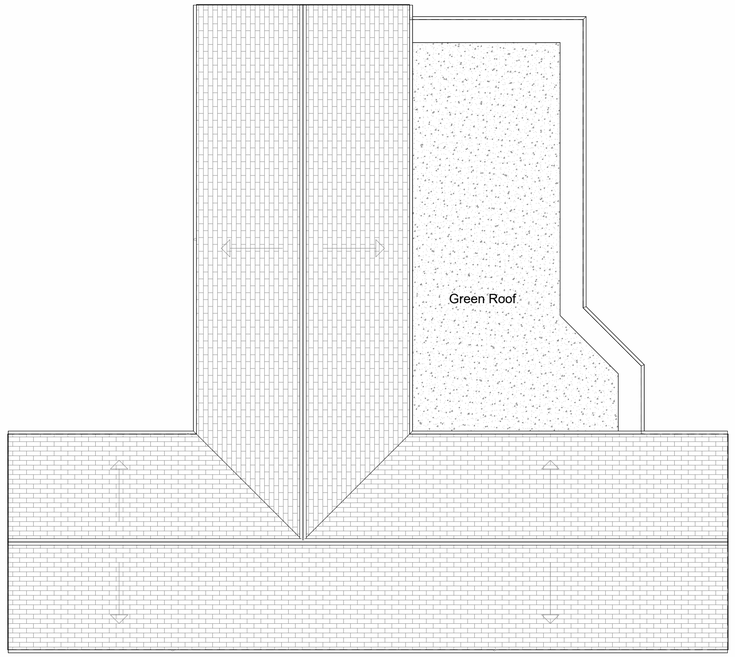

Proposed Roof Plan
1 : 100

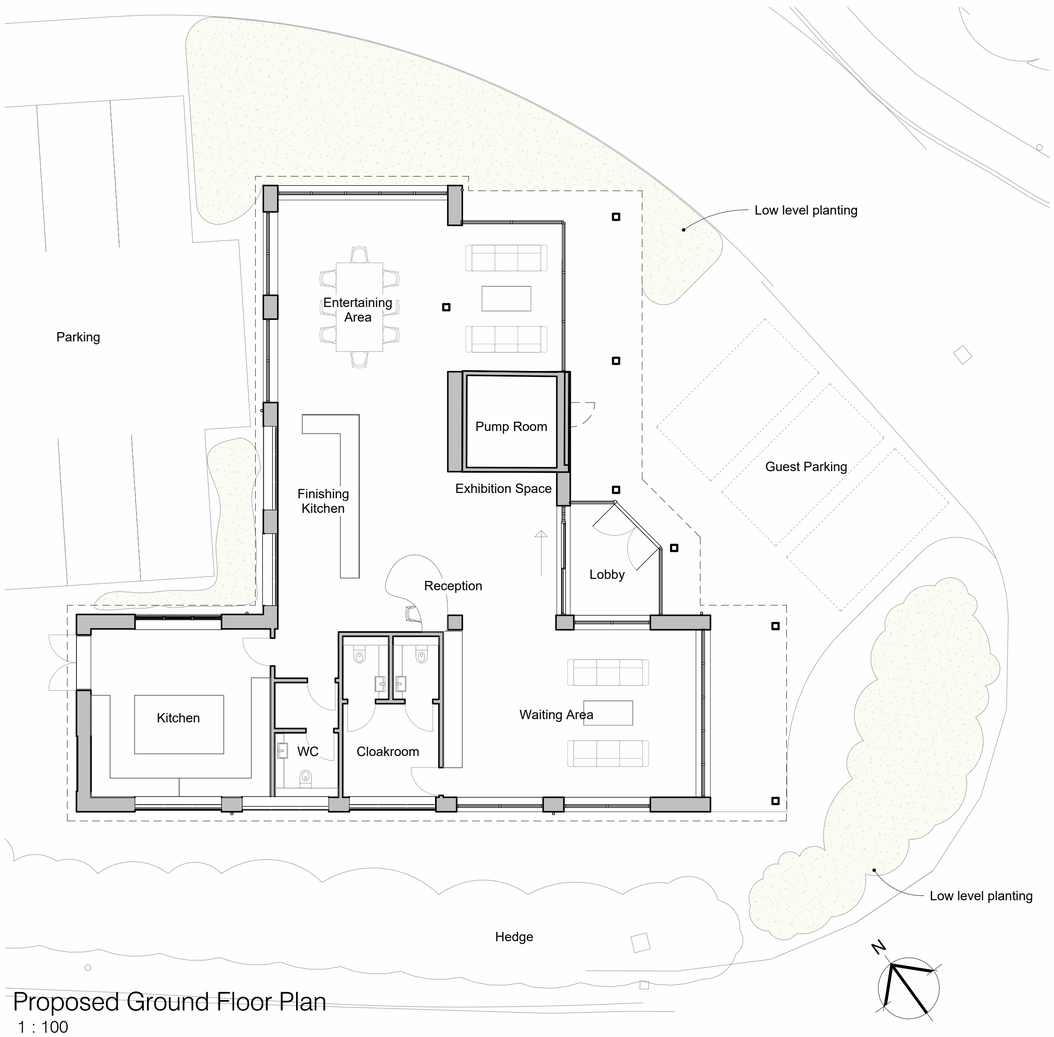

Proposed Ground Floor Plan
1 : 100

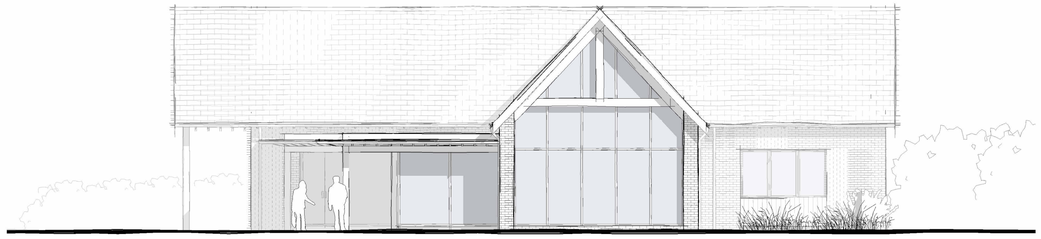

North East Elevation
1 : 100

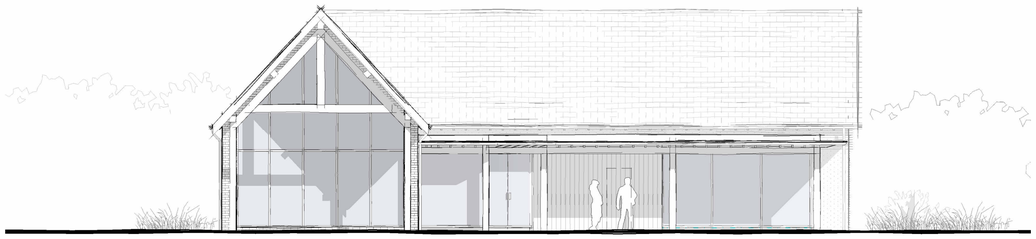

South East Elevation
1 : 100

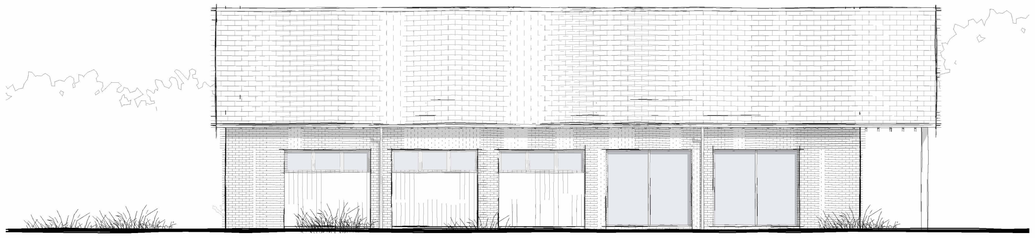

South West Elevation
1 : 100



North West Elevation
1 : 100

Materials Legend:

1. Slate Roof
2. Flat Green Roof
3. Brick Wall Finish
4. Vertical Timber Cladding
5. Oak Framing

1:100
0 1 2 5 10 m

REV	DATE	DRWN	CHKD	REVISION DETAILS
A	12/12/2023	JY	LJ	Planning
P2	10/10/2023	JY	LJ	Initial Issue
P1	26/09/2023	JY	LJ	Initial Issue

PROJECT TITLE
Creativity Pavilion, Stonegate LTD, Lacock Green, Corsham Road, Lacock, Chippendam, SN15 2LZ

CLIENT
Stonegate Farmers Ltd.

© Harrison & Pitt Architects Ltd

DRAWING TITLE
Proposed Plans and Elevations

DRAWING STATUS
PLANNING

SCALE: 1 : 100 @ A1
DATE: Dec. 2023
DRAWN: JY
CHCKD: LJ

DRAWING No.
2447 - 011

REVISION
A

HPA CHARTERED ARCHITECTS
29 CASTLE HILL, LANCASTER LA1 1YN
01524 32479
hpa@hpa.ltd
www.hpa.ltd

DO NOT SCALE SITE DIMENSIONS FROM THIS DRAWING