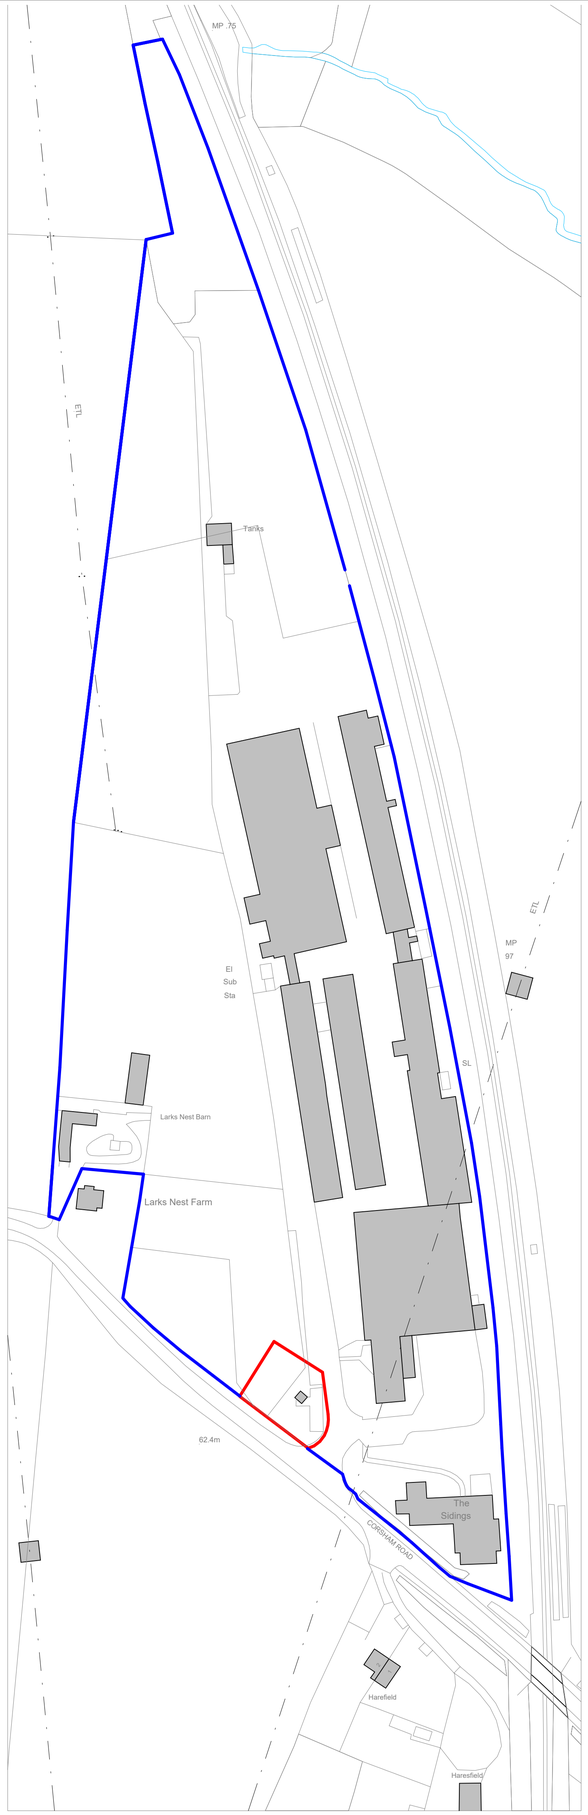

%%169Crown Copyright and database rights 2016 OS 100019980

Key:

Extent of application site

Adjacent land in applicants ownership

Ownership:
The extent of the application site shown in red and adjacent land in blue are believed to be the extent of ownership by the applicant.

0 5 10 20 50 100 m

REV	DATE	DRWN	CHKD	REVISION DETAILS
A	12/12/2023	JY	LJ	Planning
P1	10//10/2023	JY	LJ	Initial Issue

PROJECT TITLE

Creativity Pavilion, Stonegate LTD, Lacock Green, Corsham Road, Lacock, Chippendam, SN15 2LZ

CLIENT

Stonegate Farmers Ltd.

DRAWING TITLE

Location Plan

© Harrison & Pitt Architects Ltd

DRAWING STATUS
PLANNING

SCALE: 1 : 1250 @ A1

DATE: Dec. 2023

DRAWING No.
2447 - 001

REVISION
A

DRAWN: JY

CHCKD: LJ

HPA CHARTERED ARCHITECTS
29 CASTLE HILL, LANCASTER LA1 1YN
01524 32479
hpa@hpa.ltd
www.hpa.ltd

DO NOT SCALE SITE DIMENSIONS FROM THIS DRAWING