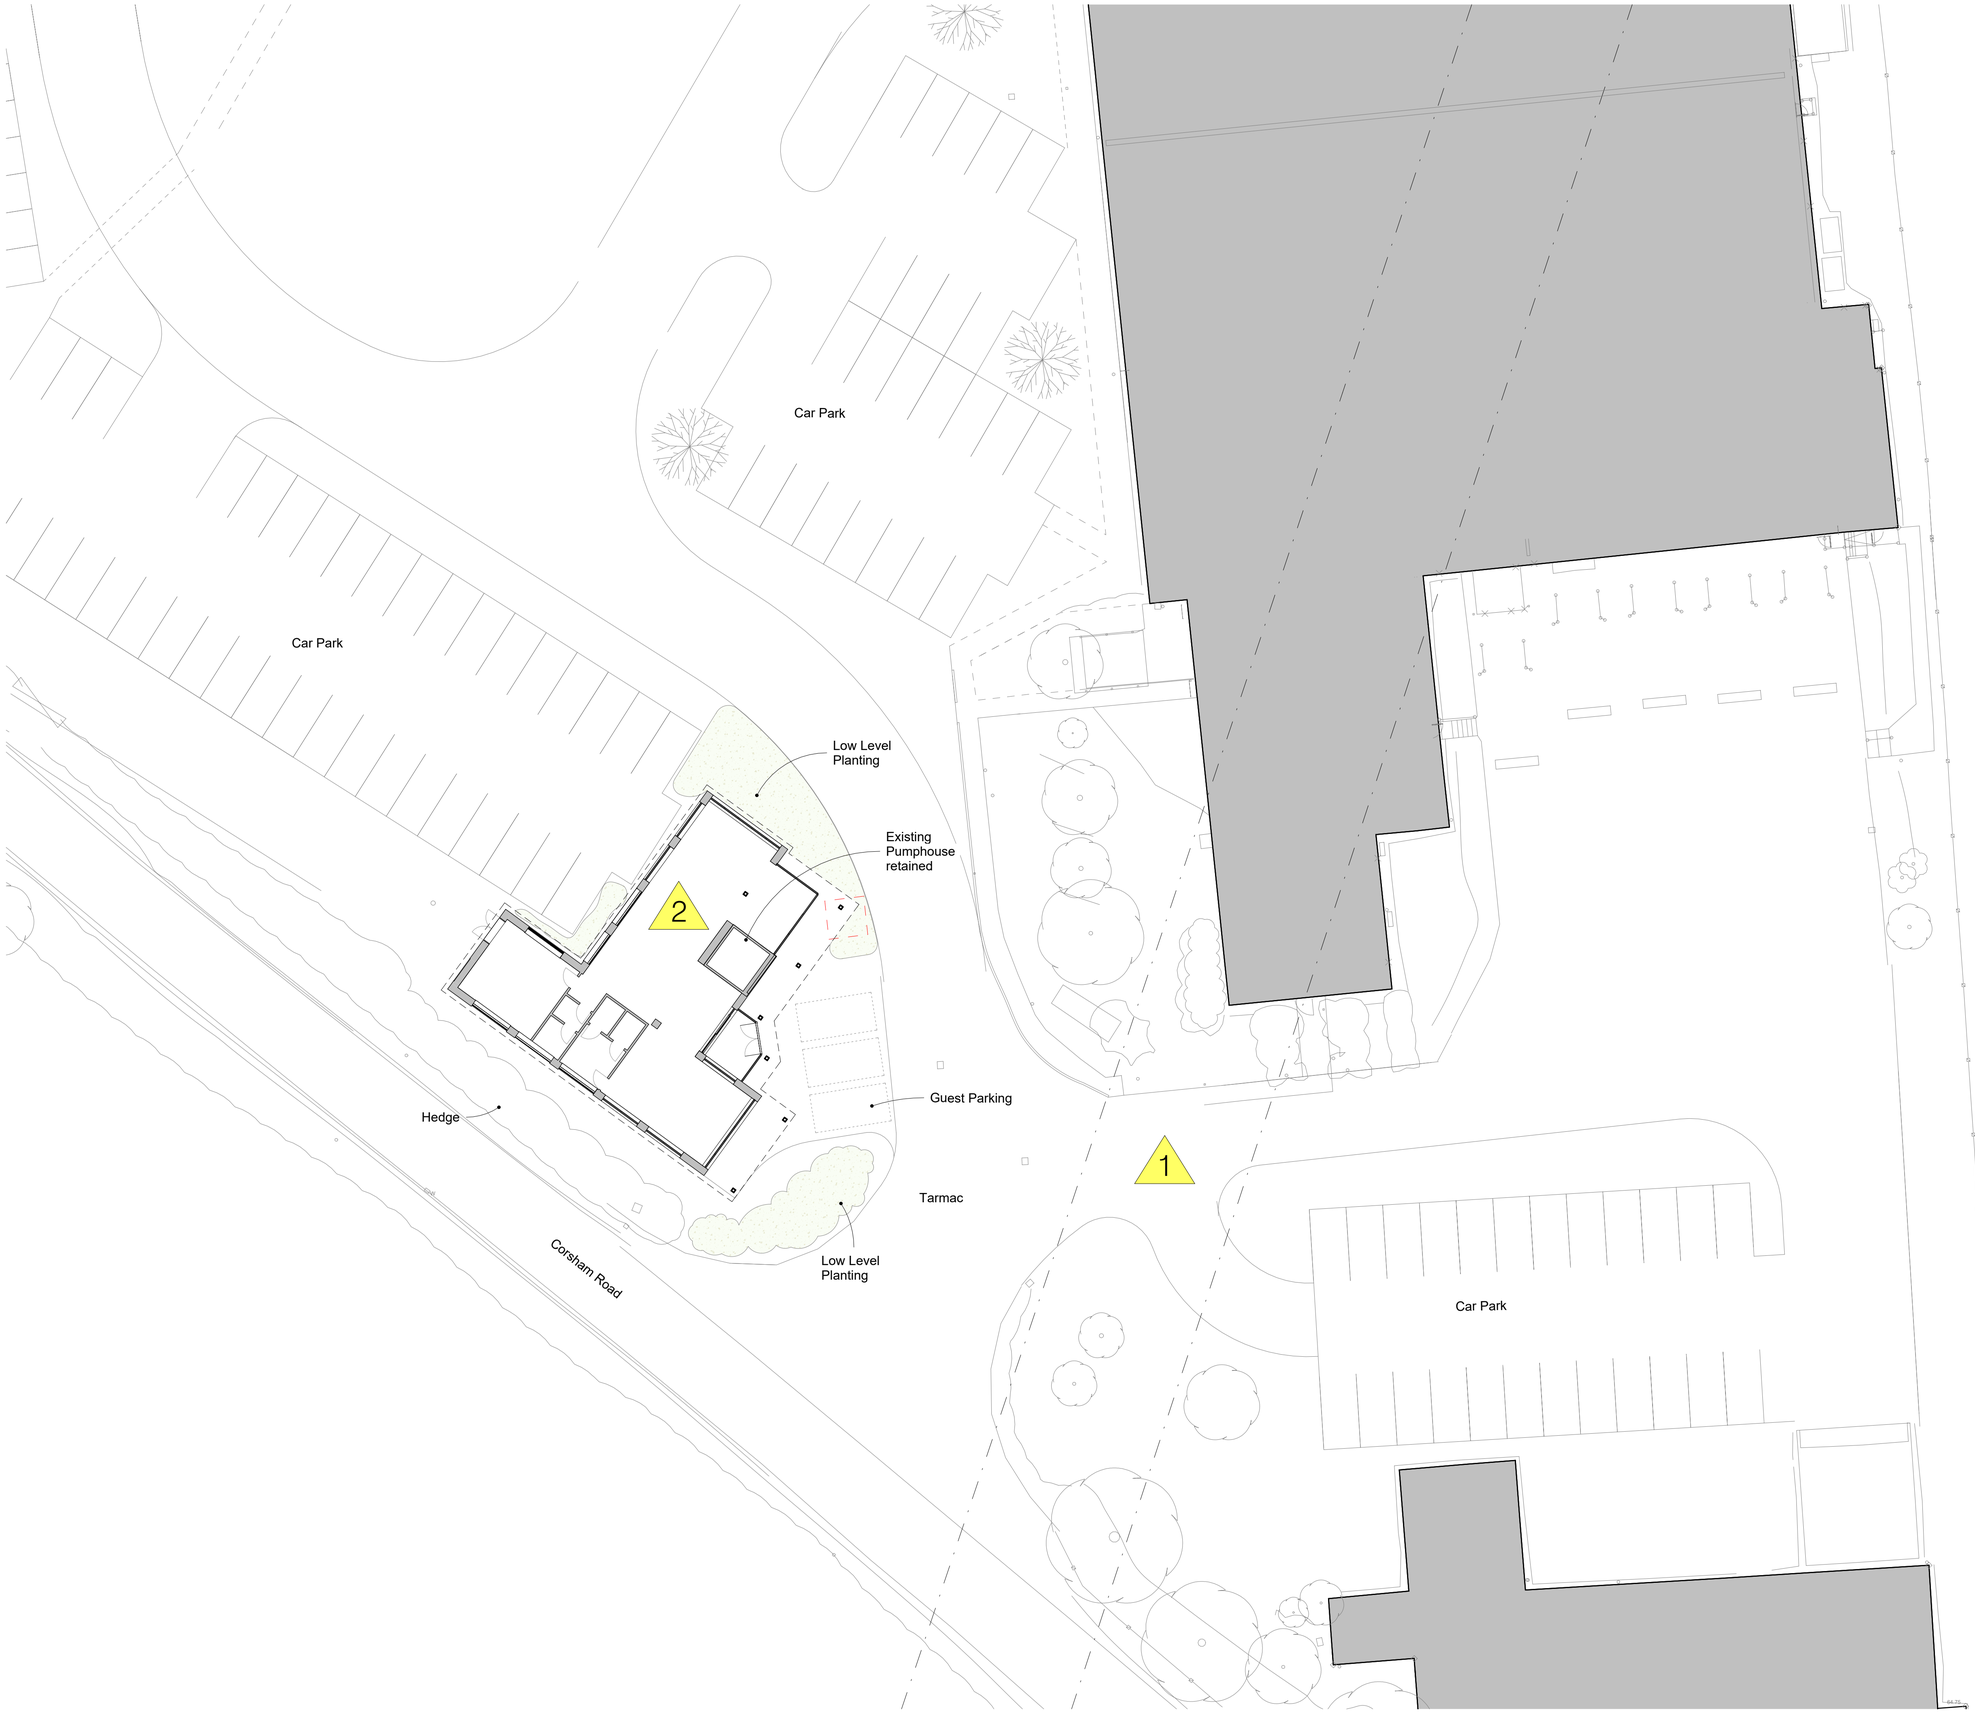

N

CDM Notes
Hazards :
1. Overhead cables
2. Underground drainage

0 2 5 10 20 m

REV	DATE	DRWN	CHKD	REVISION DETAILS
A	12/12/2023	JY	LJ	Planning
P2	10/10/2023	JY	LJ	Revised site plan
P1	26/09/2023	JY	LJ	Initial Issue

PROJECT TITLE
Creativity Pavilion, Stonegate LTD, Lacock Green, Corsham Road, Lacock, Chippendam, SN15 2LZ

CLIENT
Stonegate Farmers Ltd.

DRAWING TITLE
Proposed Site Plan

© Harrison & Pitt Architects Ltd

DRAWING STATUS
PLANNING

SCALE: 1 : 200 @ A1
DATE: Dec. 2023
DRAWN: JY
CHCKD: LJ

DRAWING No.
2447 - 010

REVISION
A

HPA CHARTERED ARCHITECTS
29 CASTLE HILL, LANCASTER LA1 1YN
01524 32479
hpa@hpa.ltd
www.hpa.ltd

DO NOT SCALE SITE DIMENSIONS FROM THIS DRAWING