HW
15/3/2023

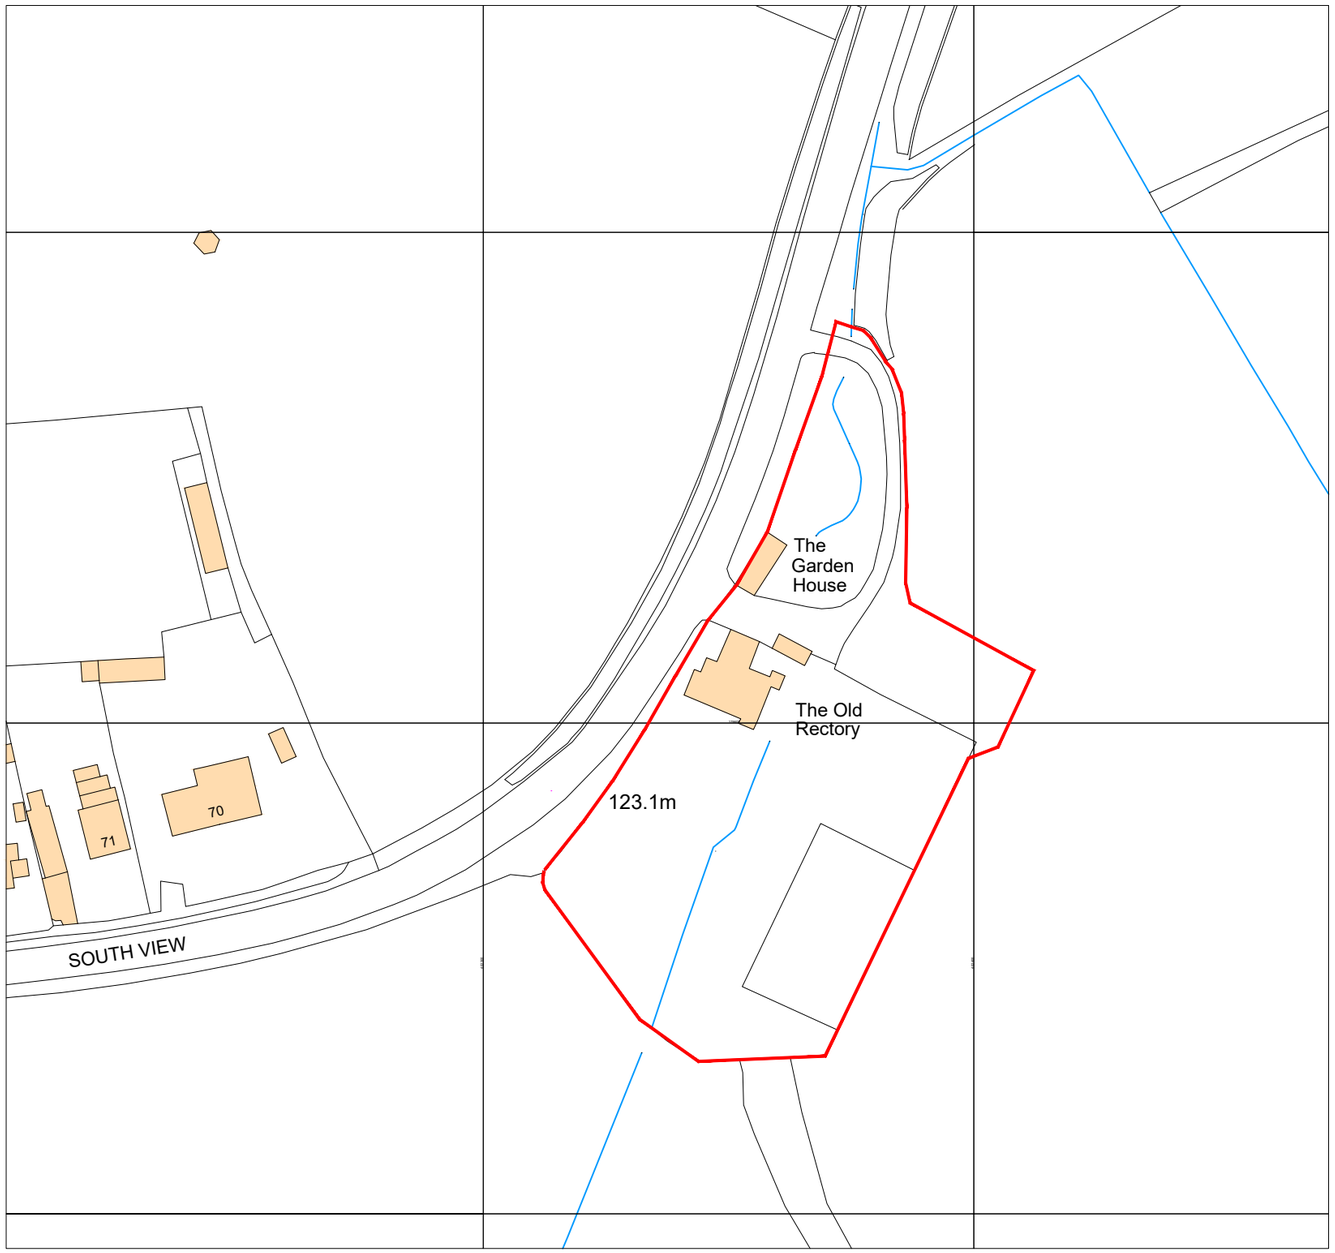

Ordnance Survey, (c) Crown Copyright 2023. All rights reserved. Licence number 100022432

SITE LOCATION PLAN
SCALE 1:1250

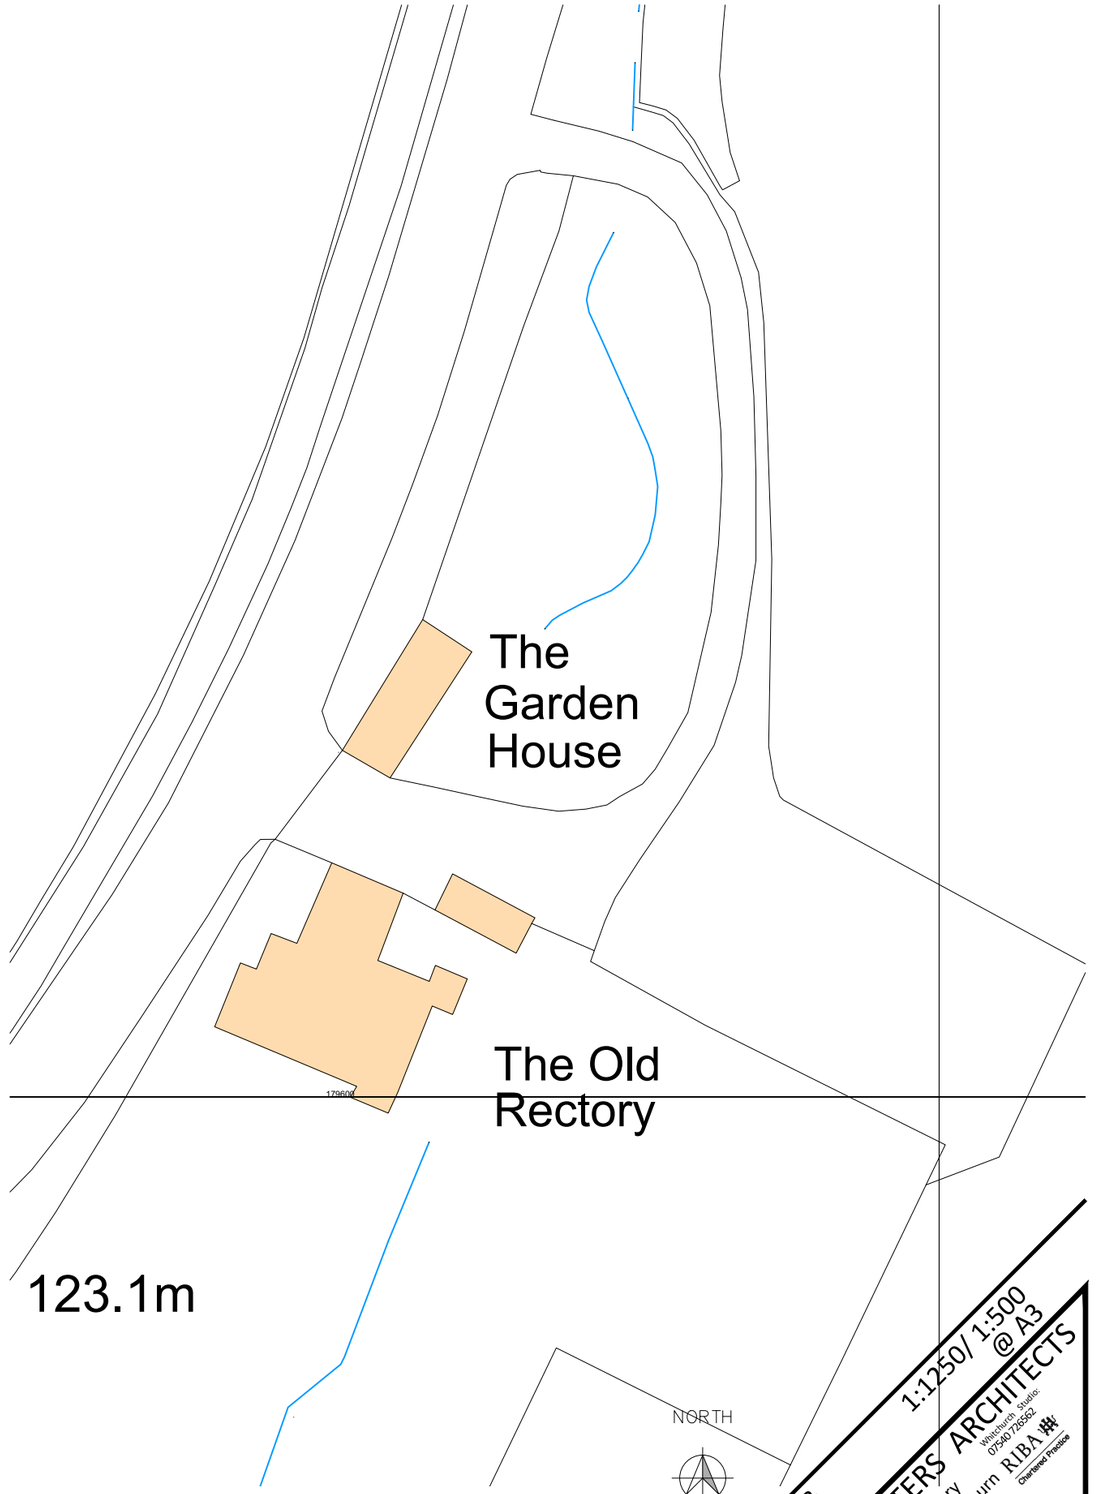

BLOCK PLAN
SCALE 1:500

PROJECT

The Old Rectory, Lyneham. SN15 4PQ

REVISION	DATE	AMENDMENTS
-	-	-

SCALE BAR - 1:1250 (0 10 20 30 40 50m) - 1:500 (0 10 20 25m)

SITE LOCATION & BLOCK PLAN

1:1250/ 1:500 @ A3

MATHEWSON WATERS ARCHITECTS
The Old Surgery
Crowle Road . Lambourn RIBA
Berkshire . RG17 8NR Chartered Practice
enquiries@mw-architects.co.uk
www.mw-architects.co.uk
01488 73131
Devizes Studio: 01380 721994
Wiltshire Studio: 07540 726562
© MATHEWSON WATERS ARCHITECTS LLP

22115.100

ALL FIGURED DIMENSIONS ARE TO BE TAKEN IN PREFERENCE TO SCALED DIMENSIONS AND ANY INACCURACIES ARE TO BE REPORTED TO THE ARCHITECT. DIMENSIONS TO BE CHECKED ON SITE BEFORE ANY WORK IS PUT IN HAND OR PREFABRICATED. COPYRIGHT OF THIS DRAWING IS RETAINED BY THE ARCHITECT AND IT MUST NOT BE REPRODUCED WITHOUT THEIR WRITTEN CONSENT.