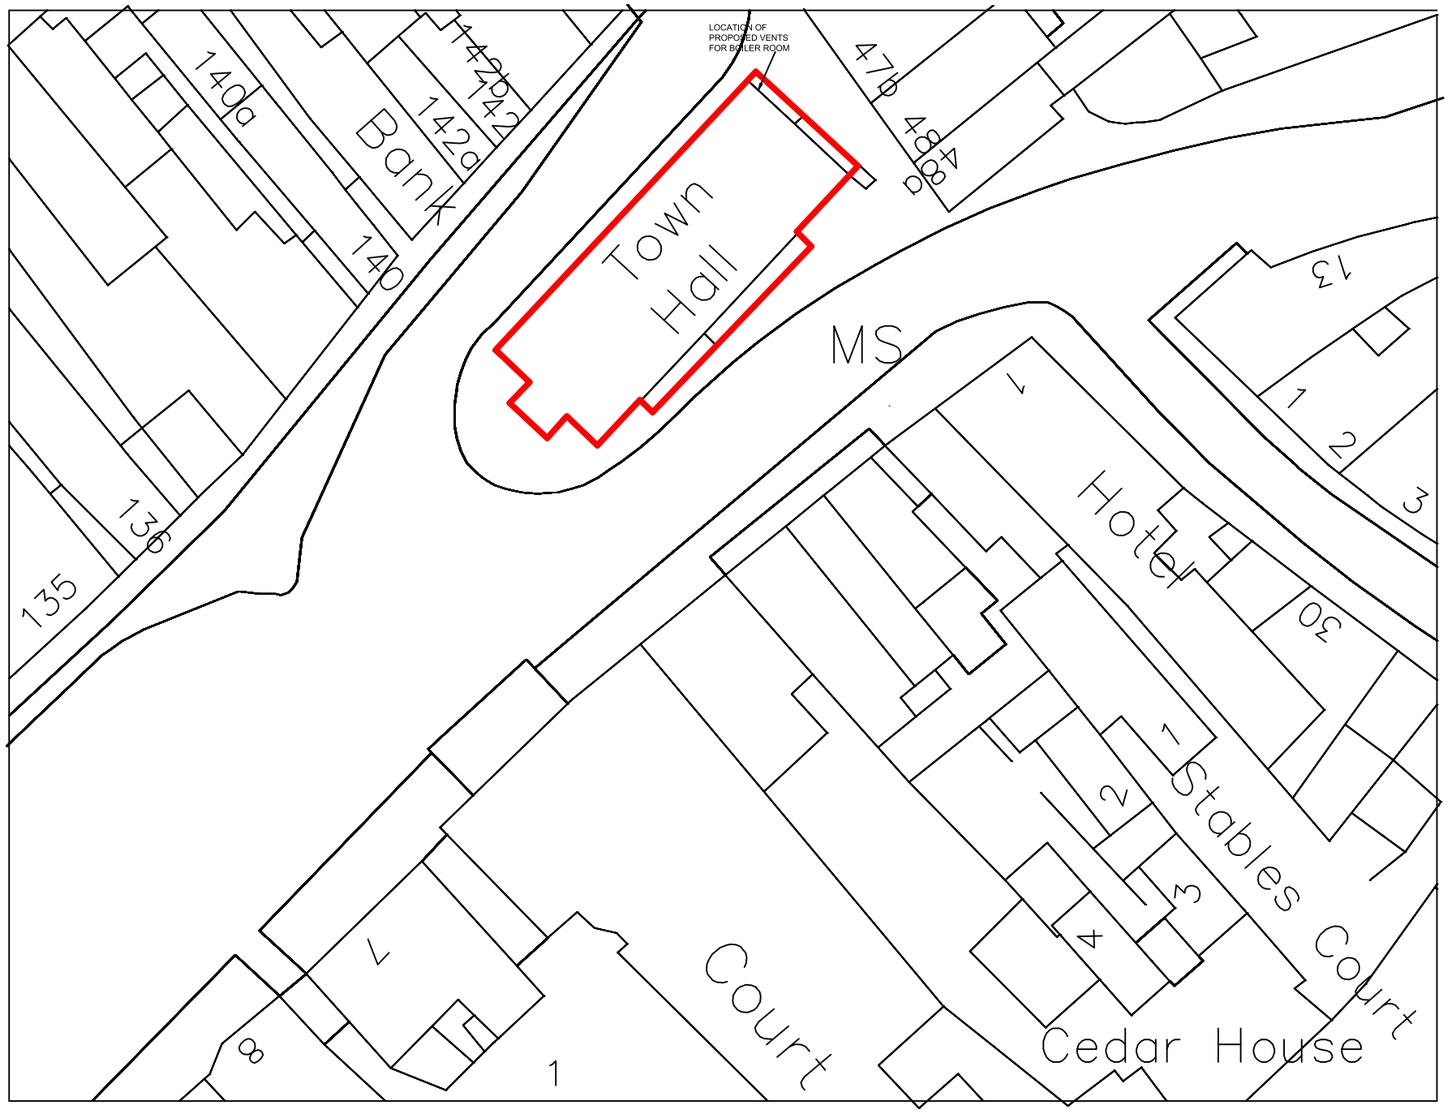

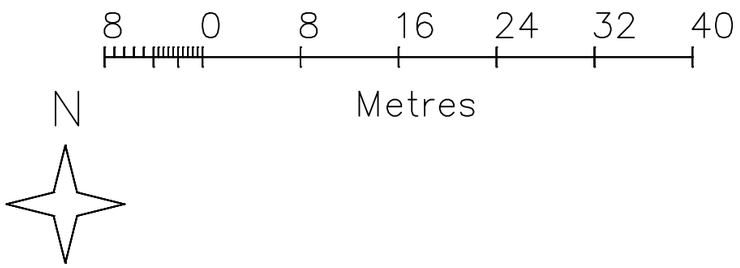

MARLBOROUGH TOWN HALL SITE LOCATION PLAN	SCALE 1:100@A3 DECEMBER 2023 DRAWING NO 850/3	Andrew Bumphrey Architects 16 George Lane Marlborough andrew.bumphrey@btconnect.com