DO NOT SCALE FROM THIS DRAWING ALL DIMENSIONS TO BE CHECKED ON SITE PRIOR TO COMMENCEMENT. ANY DISCREPANCIES TO BE REPORTED IMMEDIATELY TO THE ARCHITECT.

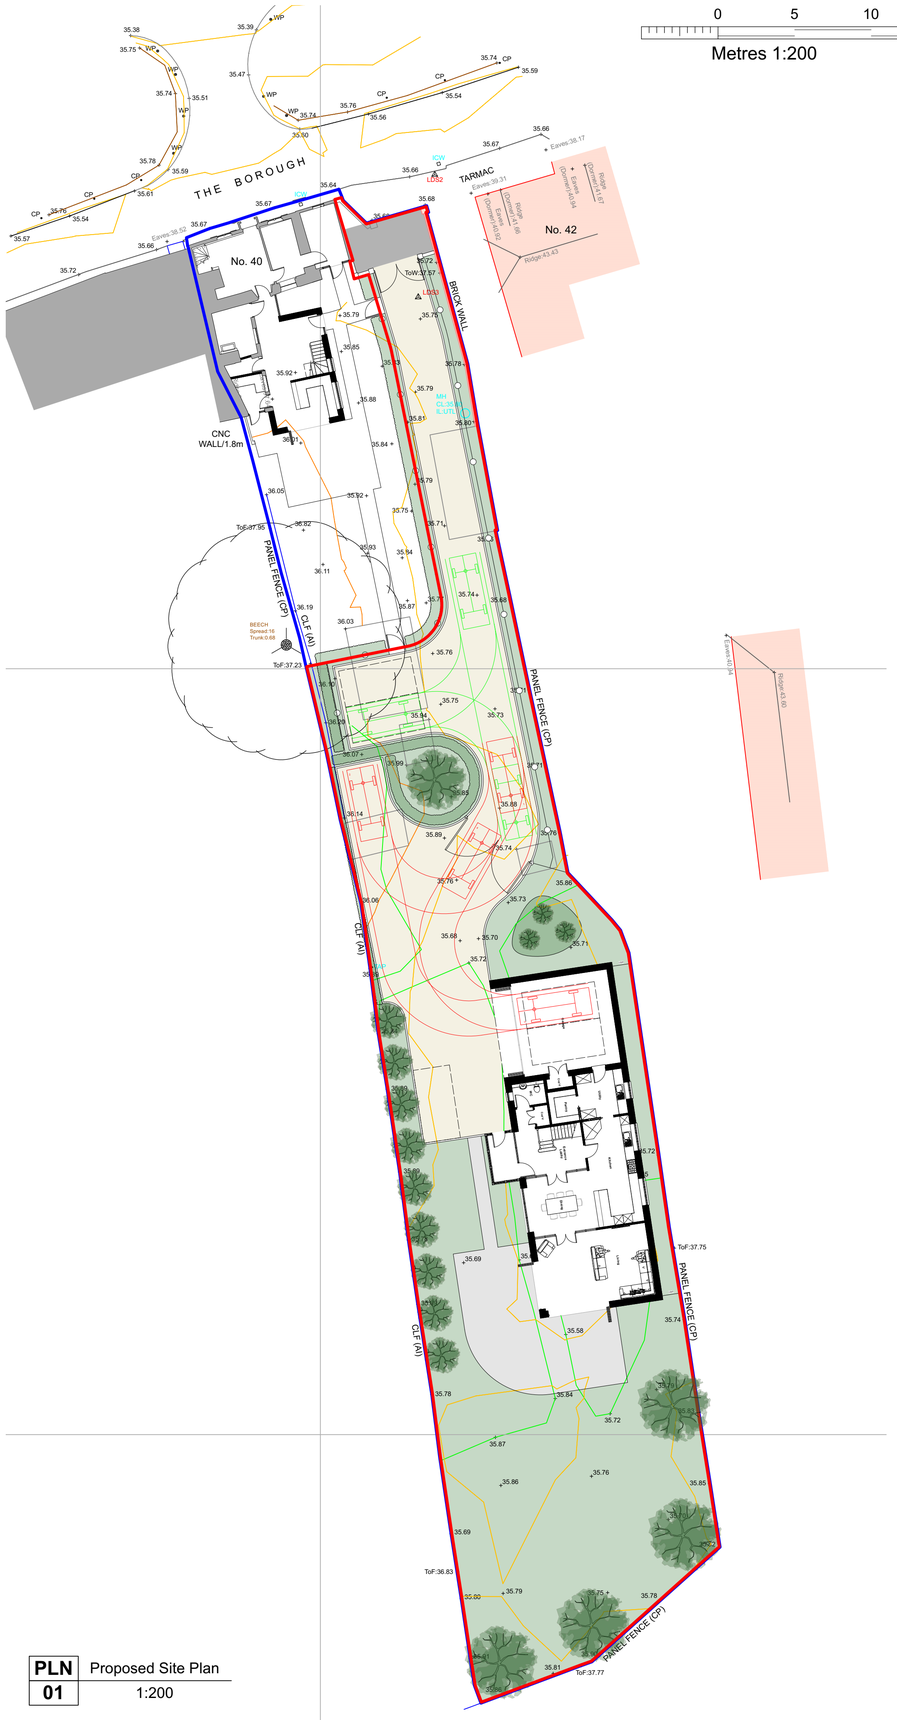

0 5 10 15 20 25

Metres 1:200

PLN 01 Proposed Site Plan 1:200

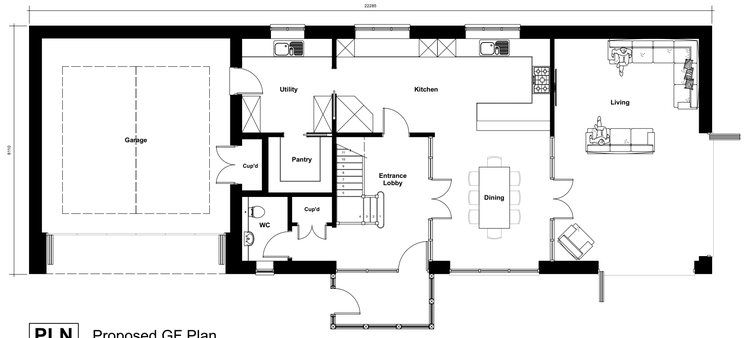

PLN 02 Proposed GF Plan 1:100

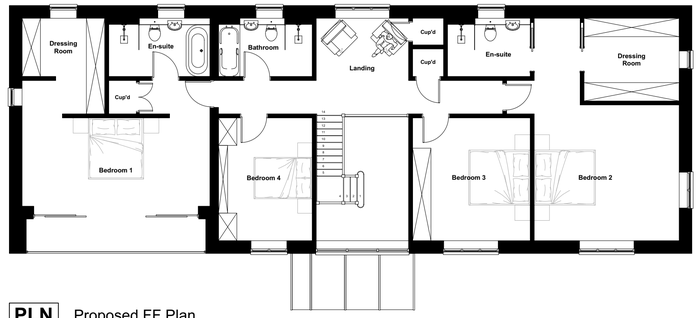

PLN 03 Proposed FF Plan 1:100

1 Plain Clay Tiles
2 Burnt Larch Cladding
3 Galvanised Steel Gutters & Downpipes
4 Flush Casement Windows
5 Red Bricks (matching local vernacular)
6 Solar Panels (inset tray)
7 Timber Frame Porch



ELV 01 Proposed W Elevation 1:100

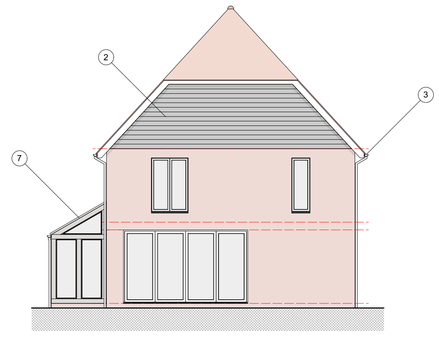

ELV 02 Proposed S Elevation 1:100

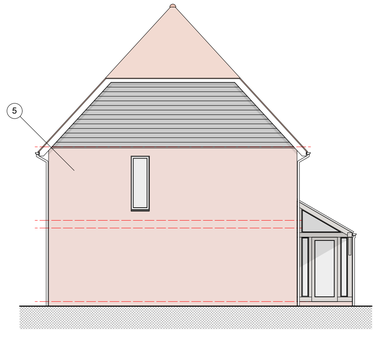

ELV 03 Proposed N Elevation 1:100

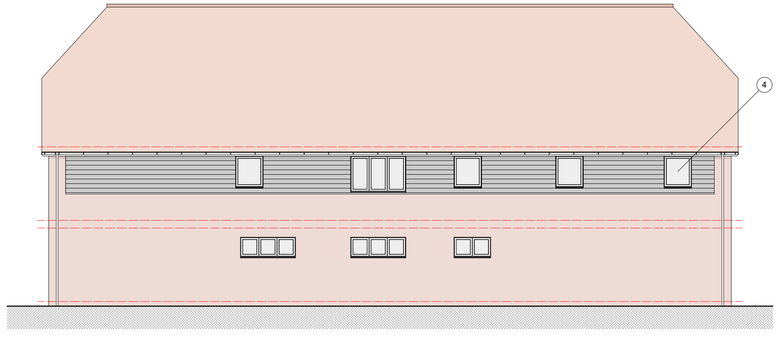

ELV 04 Proposed E Elevation 1:100

0 2 4 6 8 10

Metres 1:100

PAUL STEVENS ARCHITECTURE LTD
Unit 3 Boathouse Meadow Business Park
Cherry Orchard Lane
Salisbury
Wiltshire
SP2 7LD

Tel No: 01722 349384

THIS DRAWING IS COPYRIGHT. IT MUST NOT BE COPIED, USED OR DISCLOSED TO THIRD PARTIES WITHOUT PRIOR PERMISSION.

PROJECT:
40 The Borough
Downton
Salisbury
Wiltshire
SP5 3ND

DRAWING:
Proposed
Plans & Elevations

SCALE: 1:100 & 1:200 @ A1
DATE: 11 2023

DESIGN: ☐ PLANNING: ☒ BLDG REGS: ☐
TENDER: ☐ CONSTRUCTION: ☐

DRAWN: DJH DATE: 16/11/2023
CHECKED: DATE:

JOB No: 1061

DWG No: 01 REV: -

CURRENT: ☐
SUPERSEDED: ☐