Key

PROPOSED WORK

EXISTING WALLS

REMOVED WALLS

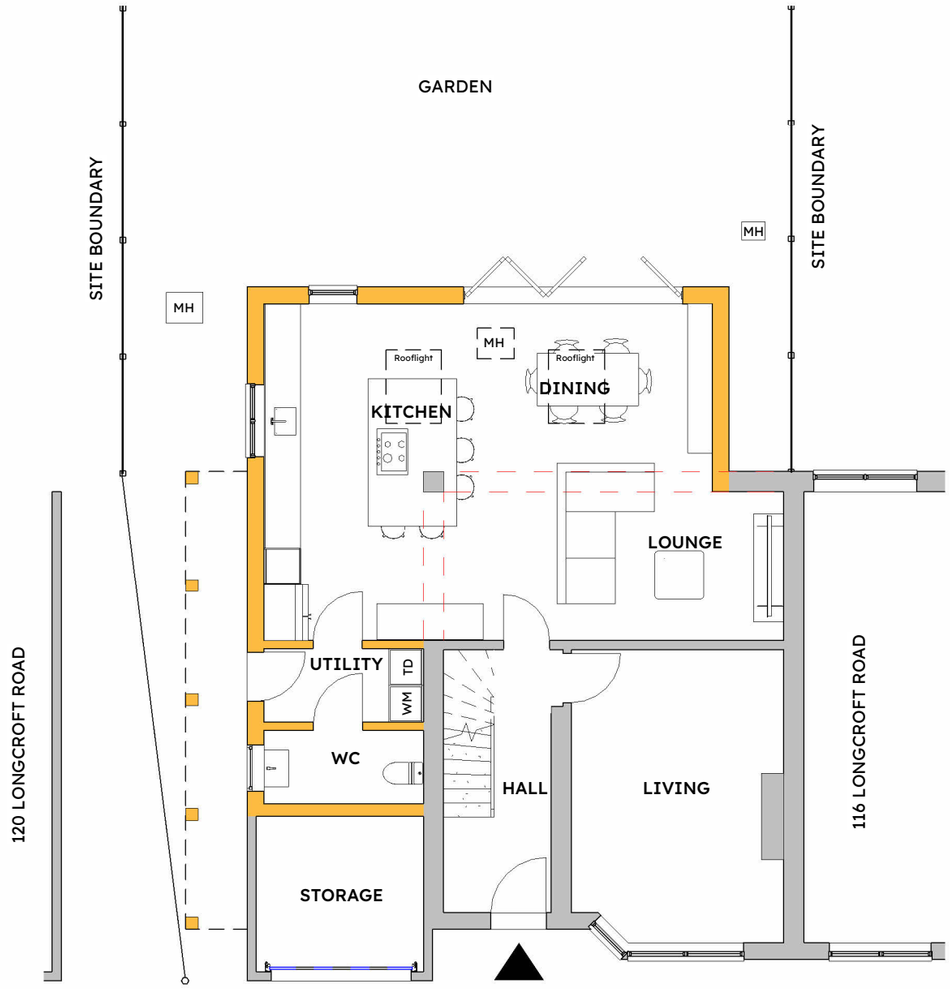

1 - GROUND FLOOR-PROPOSED

1 : 100

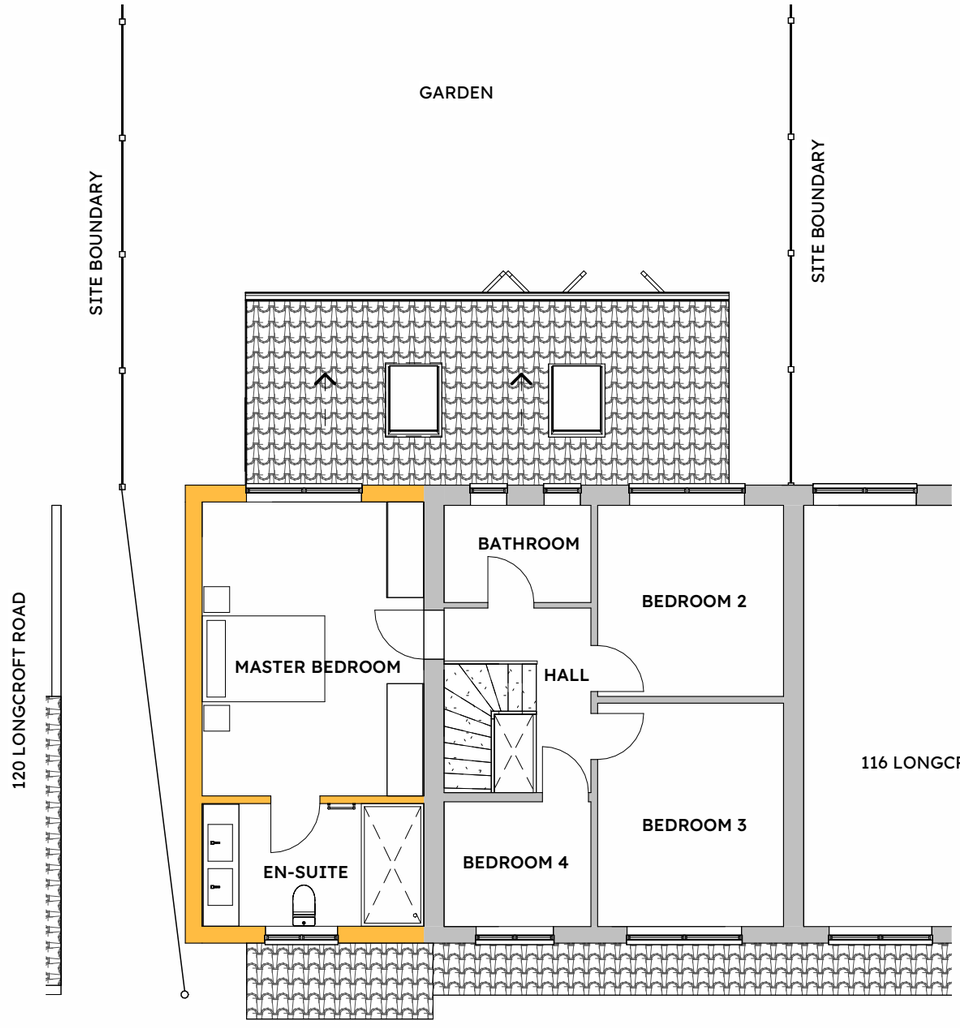

2 - FIRST FLOOR-PROPOSED

1 : 100

N

Scale 1:100

1m 10m

118 LONGCROFT ROAD

PROPOSED FLOOR PLANS

PROJECT NUMBER	2360
DRAWING NUMBER	11
REVISION	P3
DATE	20/12/2023 12:23:39
DRAWN BY	AA
CHECKED BY	ERT
SCALE @ A3	As indicated

bright studio

DO NOT SCALE. USE ONLY FIGURED DIMENSIONS UNLESS FOR PLANNING PURPOSES.

ALL DIMENSIONS AND SETTING OUT ARE TO BE CHECKED ON SITE PRIOR TO STARTING WORK. REPORT ANY DISCREPANCIES IMMEDIATELY.

THIS DRAWING IS NOT TO BE USED FOR EITHER THE VALUATION OR PURCHASE OF A PROPERTY OR BUILDING SITE.

COPYRIGHT BRIGHT STUDIO ARCHITECTS LIMITED.