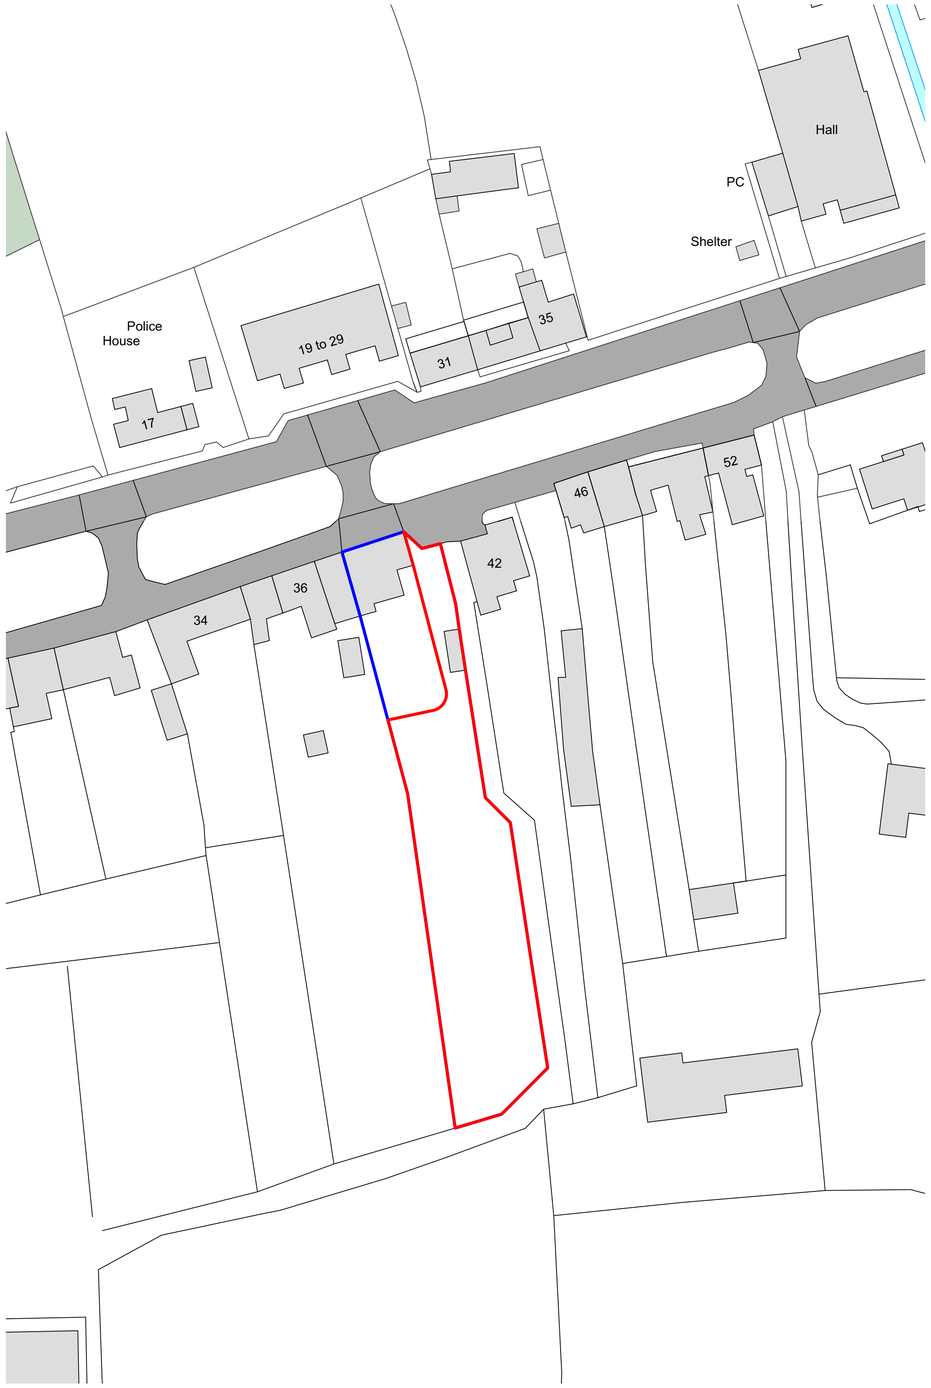

PLN 01 Existing Location Plan
1:500

0 10 20 30 40 50
Metres 1:500

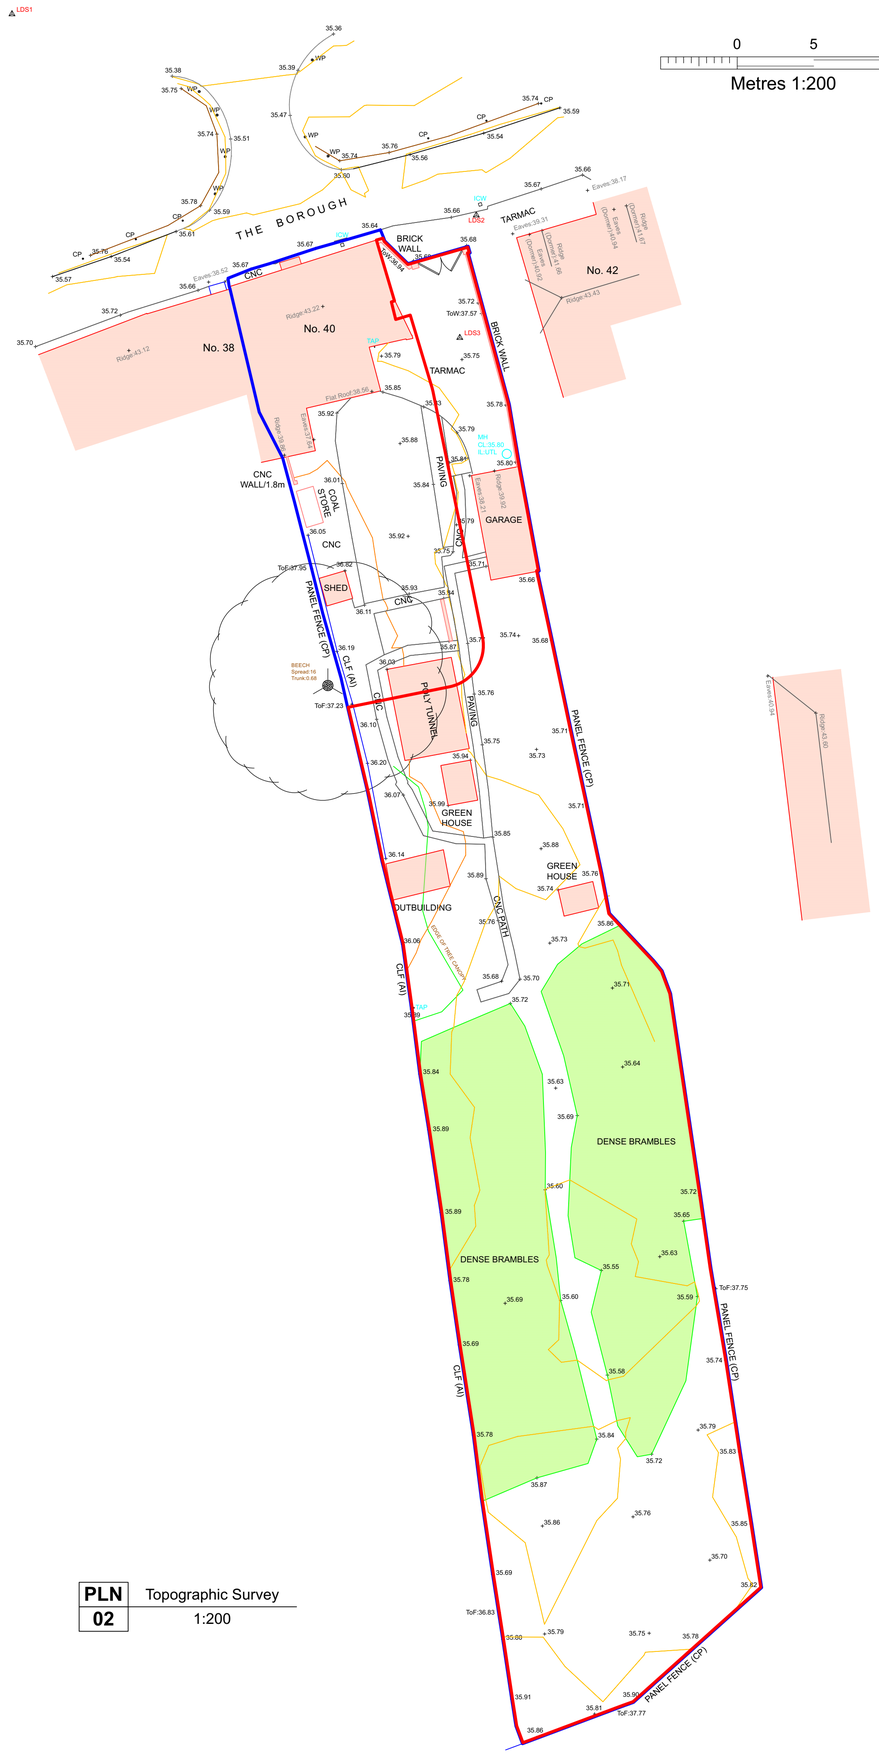

0 5 10 15 20 25
Metres 1:200

PLN 02 Topographic Survey
1:200

DO NOT SCALE FROM THIS DRAWING ALL DIMENSIONS TO BE CHECKED ON SITE PRIOR TO COMMENCEMENT. ANY DISCREPANCIES TO BE REPORTED IMMEDIATELY TO THE ARCHITECT.

PAUL STEVENS ARCHITECTURE LTD
Unit 3 Boathouse Meadow Business Park
Cherry Orchard Lane
Salisbury
Wiltshire
SP2 7LD

Tel No: 01722 349384

THIS DRAWING IS COPYRIGHT. IT MUST NOT BE COPIED, USED OR DISCLOSED TO THIRD PARTIES WITHOUT PRIOR PERMISSION.

PROJECT:
40 The Borough
Downton
Salisbury
Wiltshire
SP5 3ND

DRAWING:
Existing
Location/Site Plan

SCALE: 1:500 & 1:200 @ A1
DATE: 12 2023

DESIGN: ☐ PLANNING: ☒ BLDG REGS: ☐
TENDER: ☐ CONSTRUCTION: ☐
DRAWN: DJH DATE: 07/12/2023
CHECKED: DATE:

JOB No: 1061

DWG No: 02 REV: -

CURRENT: ☐
SUPERSEDED: ☐