Blaxwell Barn, Whiteparish

PROPOSED FIRST FLOOR PLAN - DRAWING TWO
- SEE ATTACHED NOTES FOR KEY

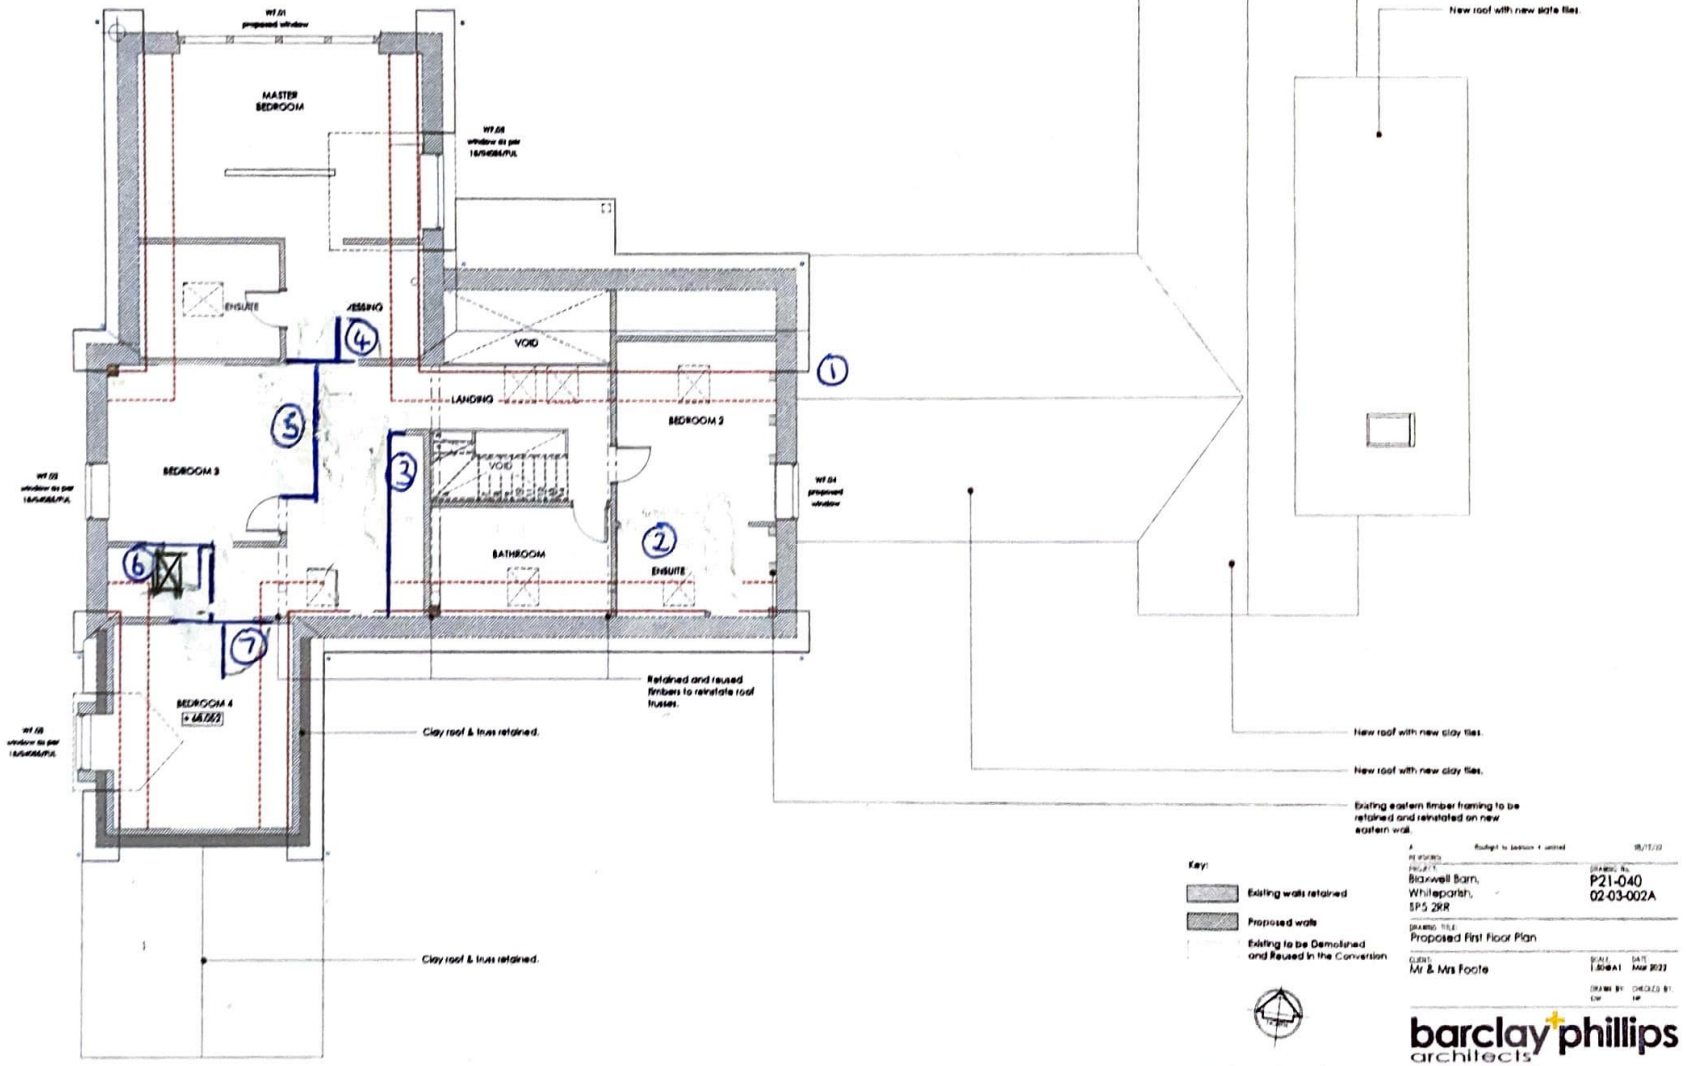

Key:

- Existing walls retained
- Proposed walls
- Existing to be Demolished and Reused in the Conversion

Blaxwell Barn, Whiteparish, SP5 2RR

P21-040
02-03-002A

Proposed First Floor Plan

Mr & Mrs Foote

barclay phillips architects

DATE 18 DECEMBER 2023