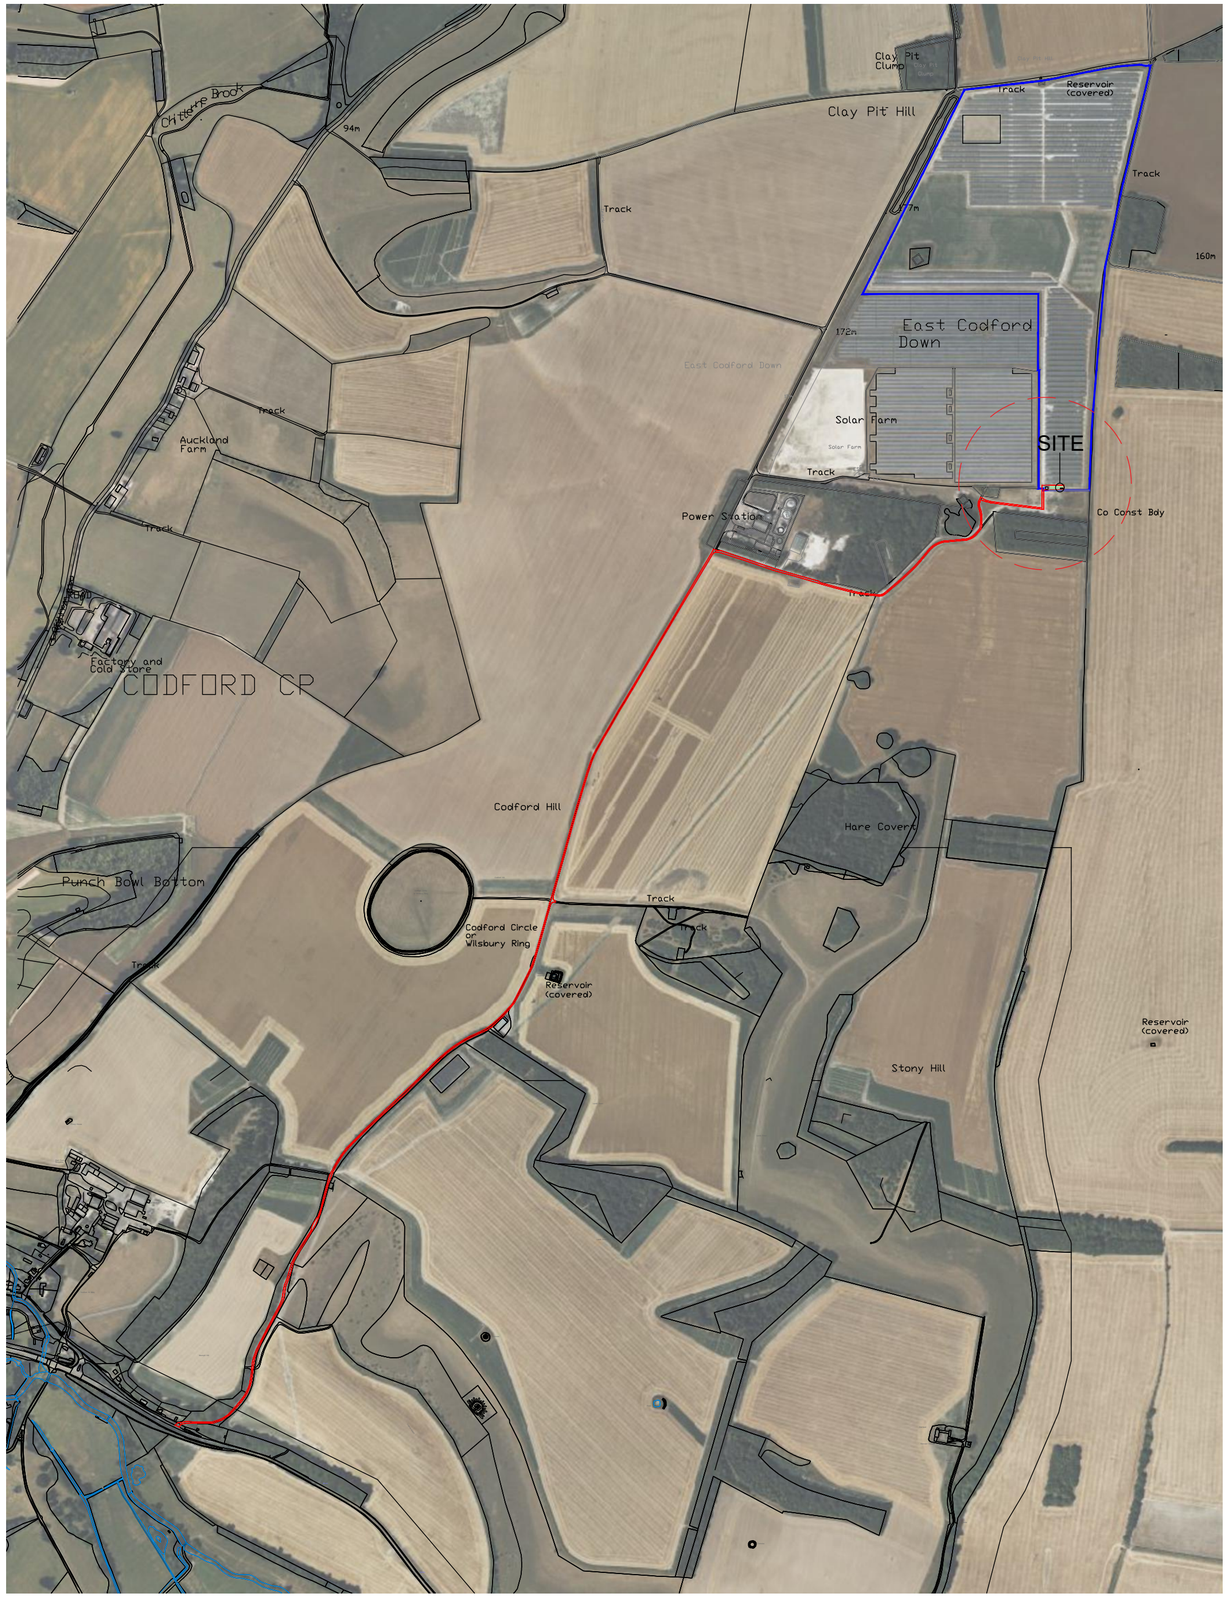

Location Plan Scale 1:10000

0 100 250 500 1000 Scale 1:10000 (metres)



Location Plan Scale 1:2500

0 25 50 100 200 250 Scale 1:2500 (metres)

DO NOT SCALE FROM THIS DRAWING, IF IN DOUBT PLEASE ASK.
ALL DIMENSIONS TO BE CHECKED ON SITE PRIOR TO COMMENCEMENT.
THIS DRAWING IS THE COPYRIGHT OF MABBETT & ASSOCIATES LTD

centrica

KEY

Site Boundary

Ownership Boundary

Site Area - 1.18 hectares

north

Rev.	Description	Drawn	Date
-	-	-	-

Mabbett®
Planning | Design | Environment | Engineering | Safety

Willow House
Stoneyfield Business Park
Inverness IV2 7PA
Tel: 01463 237229
www.mabbett.eu

CHARTERED PRACTICE

Client
Centrica Business Solutions Ltd

Project
Storage Container
Codford, Warminster

Drawing
Location Plan

Status
PLANNING

Scale 1:10000, 1:2500 Sheet A2

Drawn PHJ Check SR Date 20/10/23

Drawing No: 313338 PL001 Rev X