19/20 Ashleigh Grove, Trowbridge, BA14 0BL

Drawing No: 98862/Plan 1

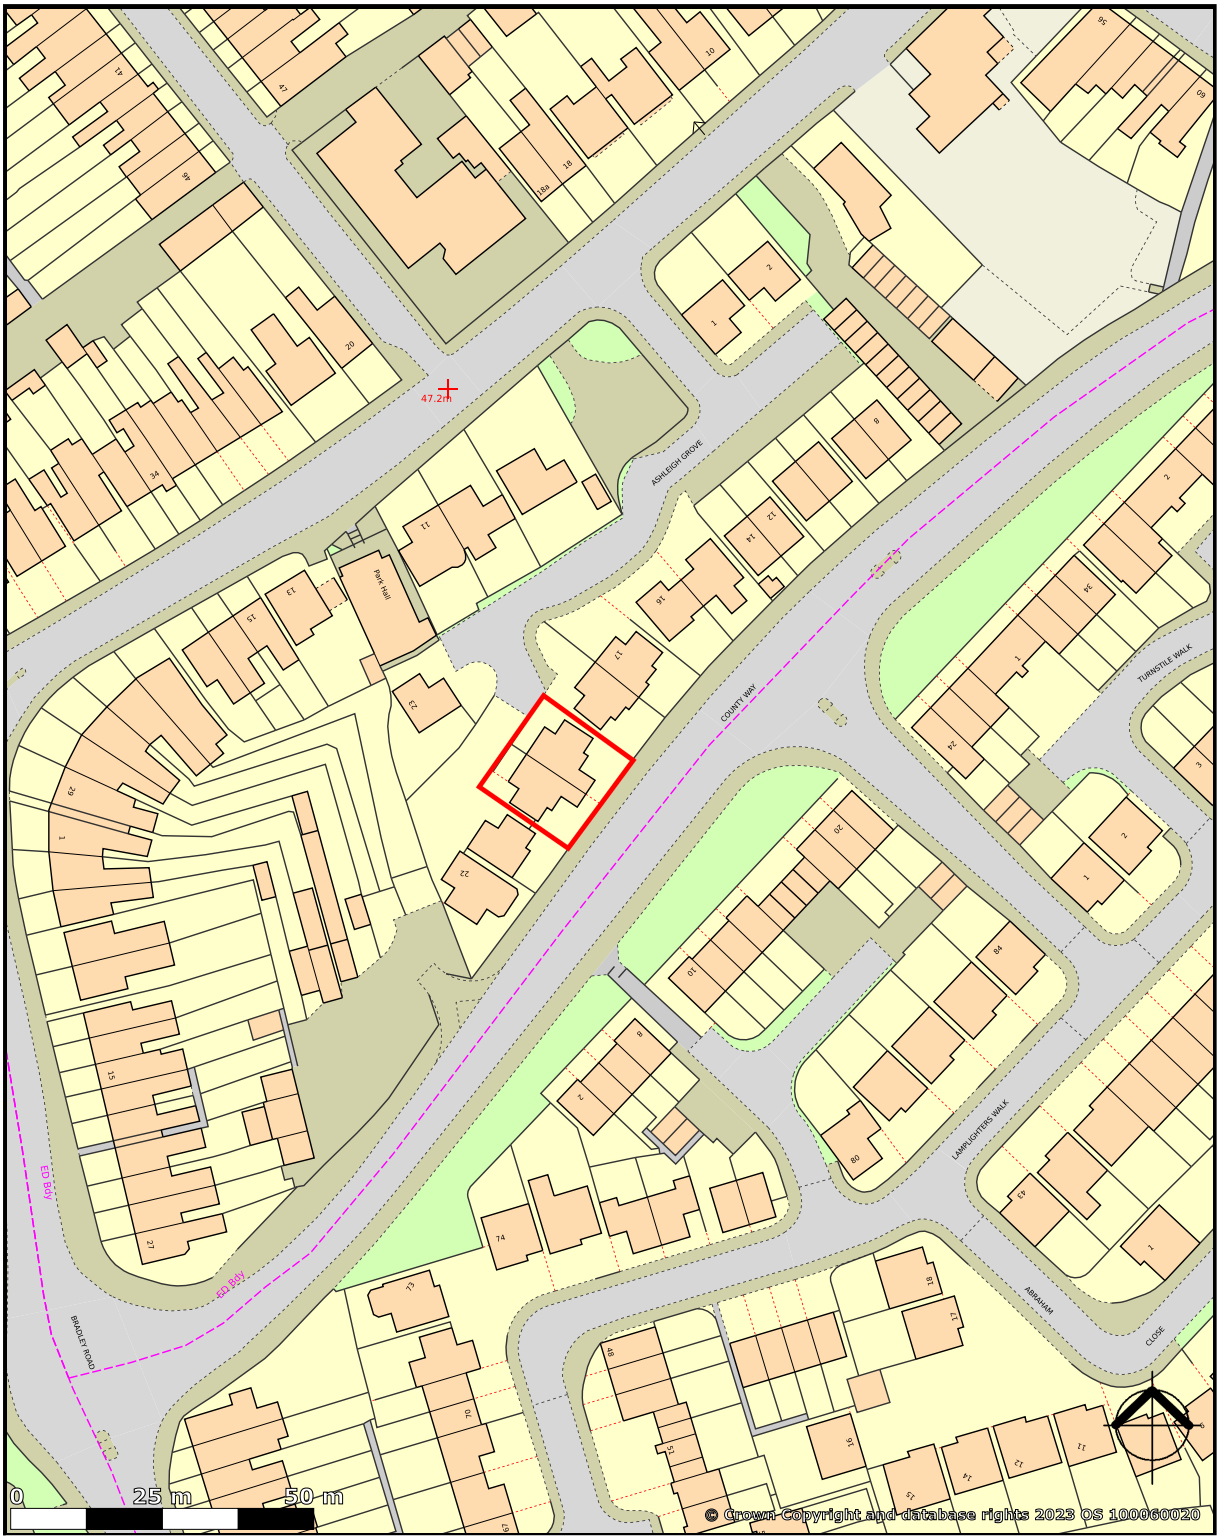

created on edozo

Plotted Scale - 1:1,250