	Revision	Date	By	Chk.
--	First Issue	14.12.23	EY	PT

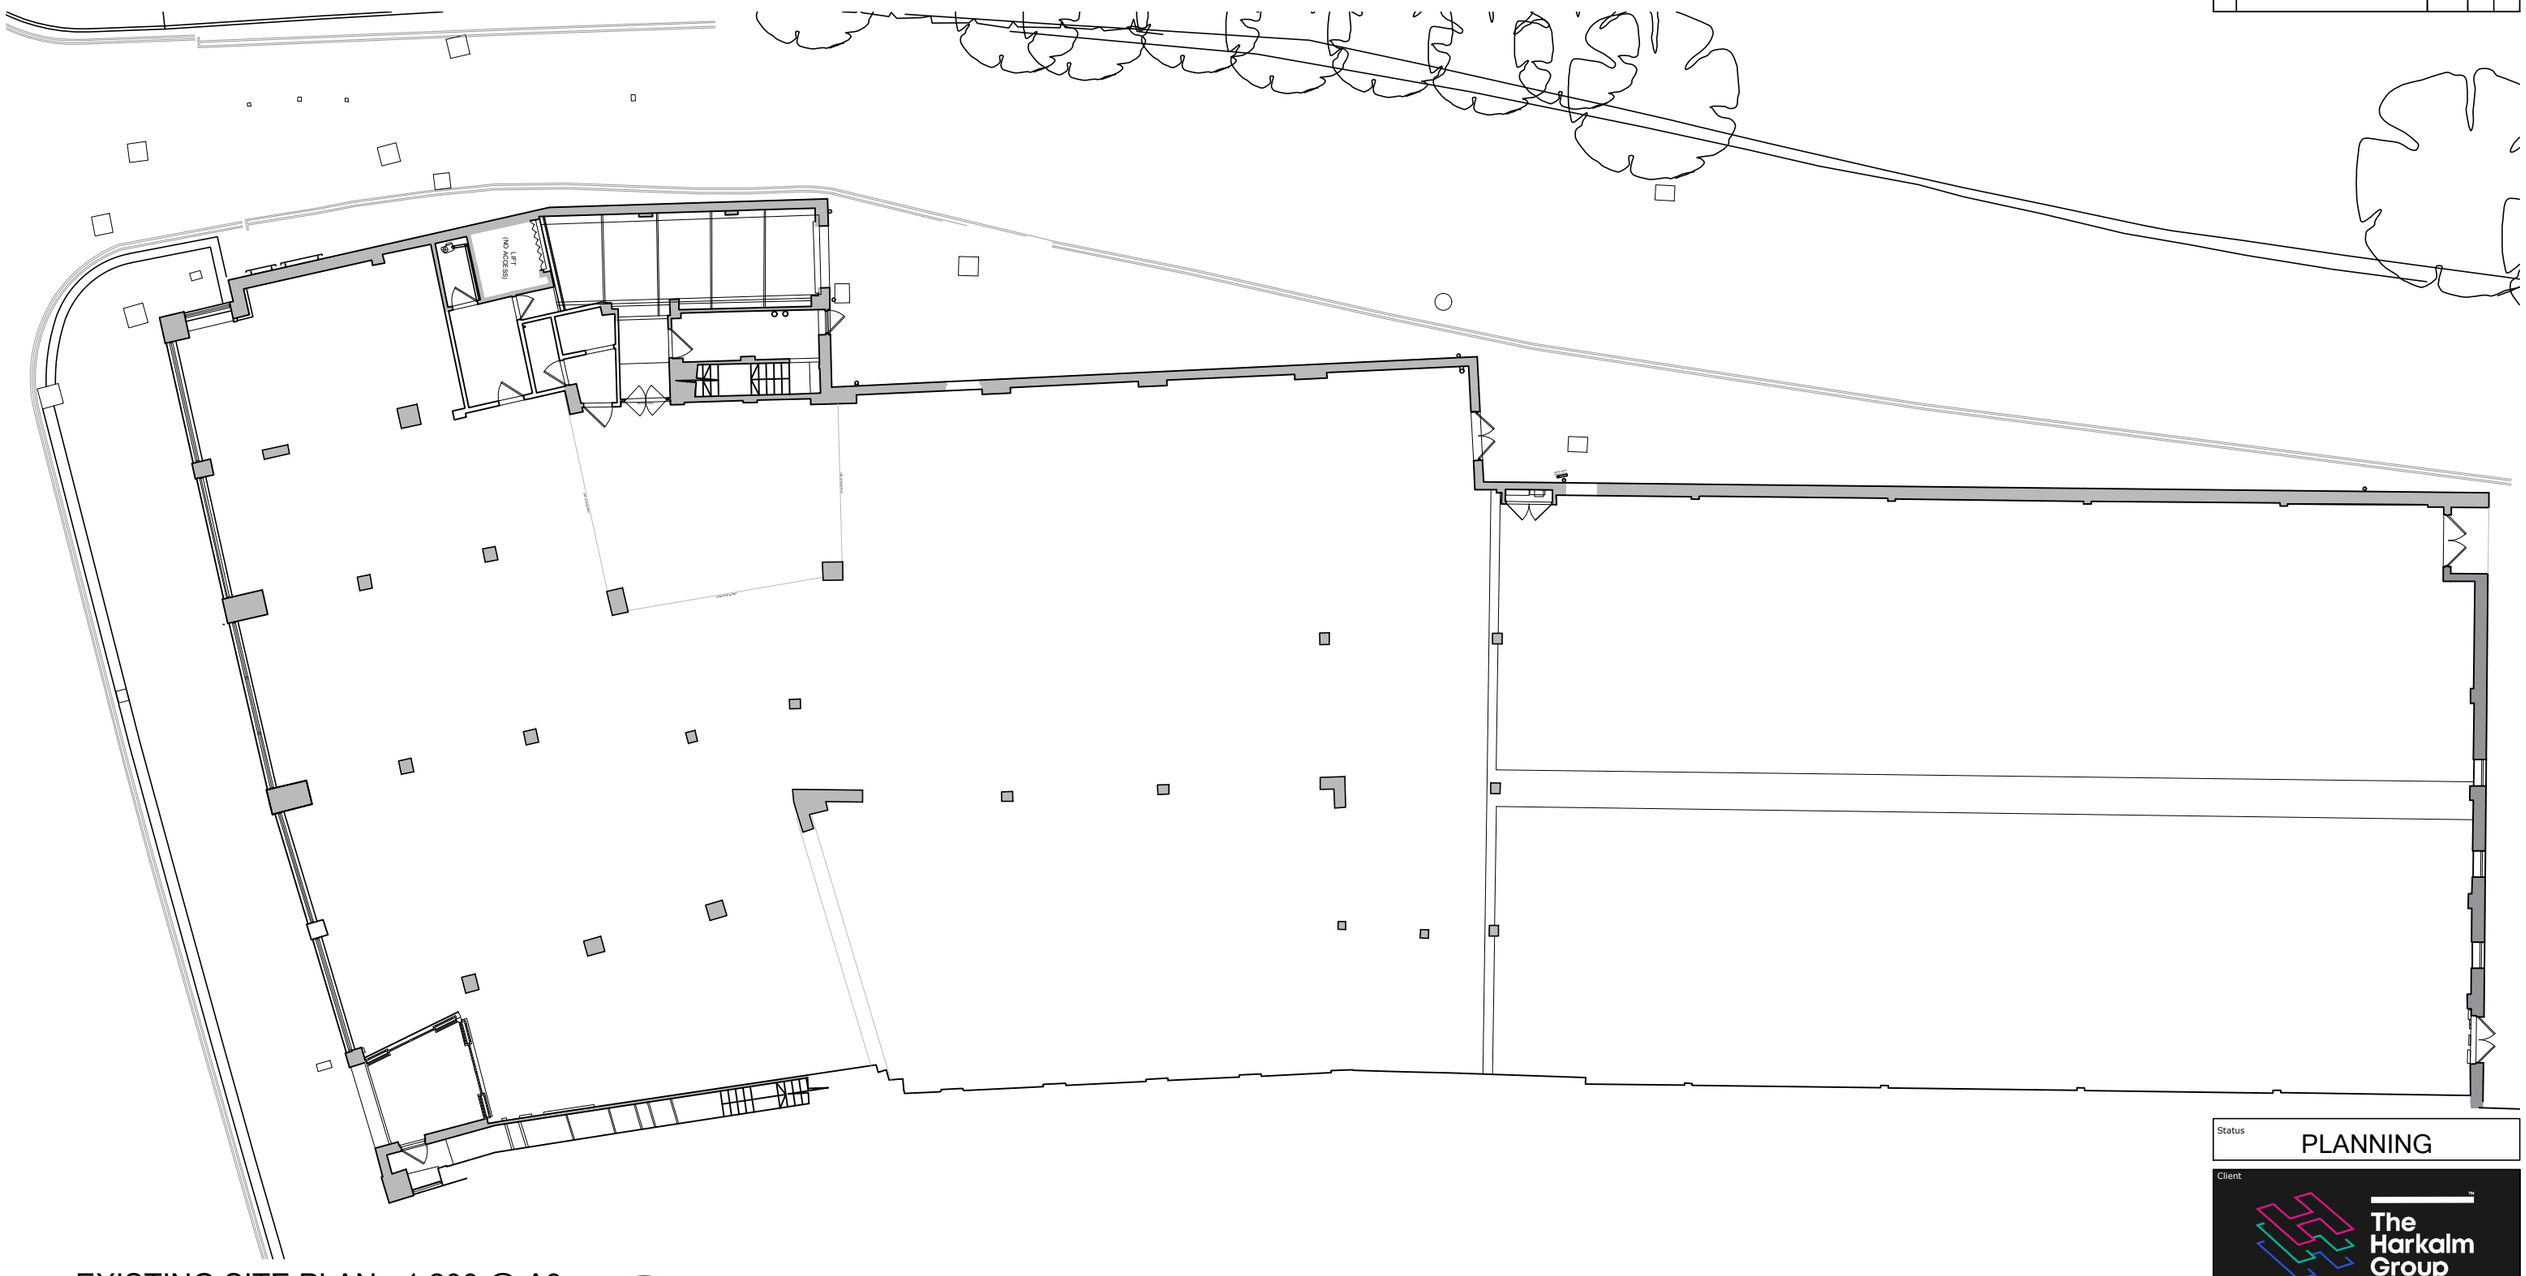

EXISTING SITE PLAN - 1:200 @ A3

0 1 2 4 6 8 10m

SCALE 1:200

Status

PLANNING

Client

The Harkalm Group

Architect

RPM

Project Title

31-33 HIGH ST,
CHIPPENHAM,WILTSHIRE
SN15 3EY

Drawing Title

EXISTING
SITE PLAN

Project Number	Drawing Number	Revision
PR0119-P	101	--

Drawn	Checked	Scale	Date
EY	PT	AS SHOWN@A3	14.12.2023

The content of this drawing is the property of RPM Consult and may not be copied in whole or part without formal consent.