DO NOT SCALE FROM THIS DRAWING, IF IN DOUBT PLEASE ASK.
ALL DIMENSIONS TO BE CHECKED ON SITE PRIOR TO COMMENCEMENT.
THIS DRAWING IS THE COPYRIGHT OF MABBETT & ASSOCIATES LTD

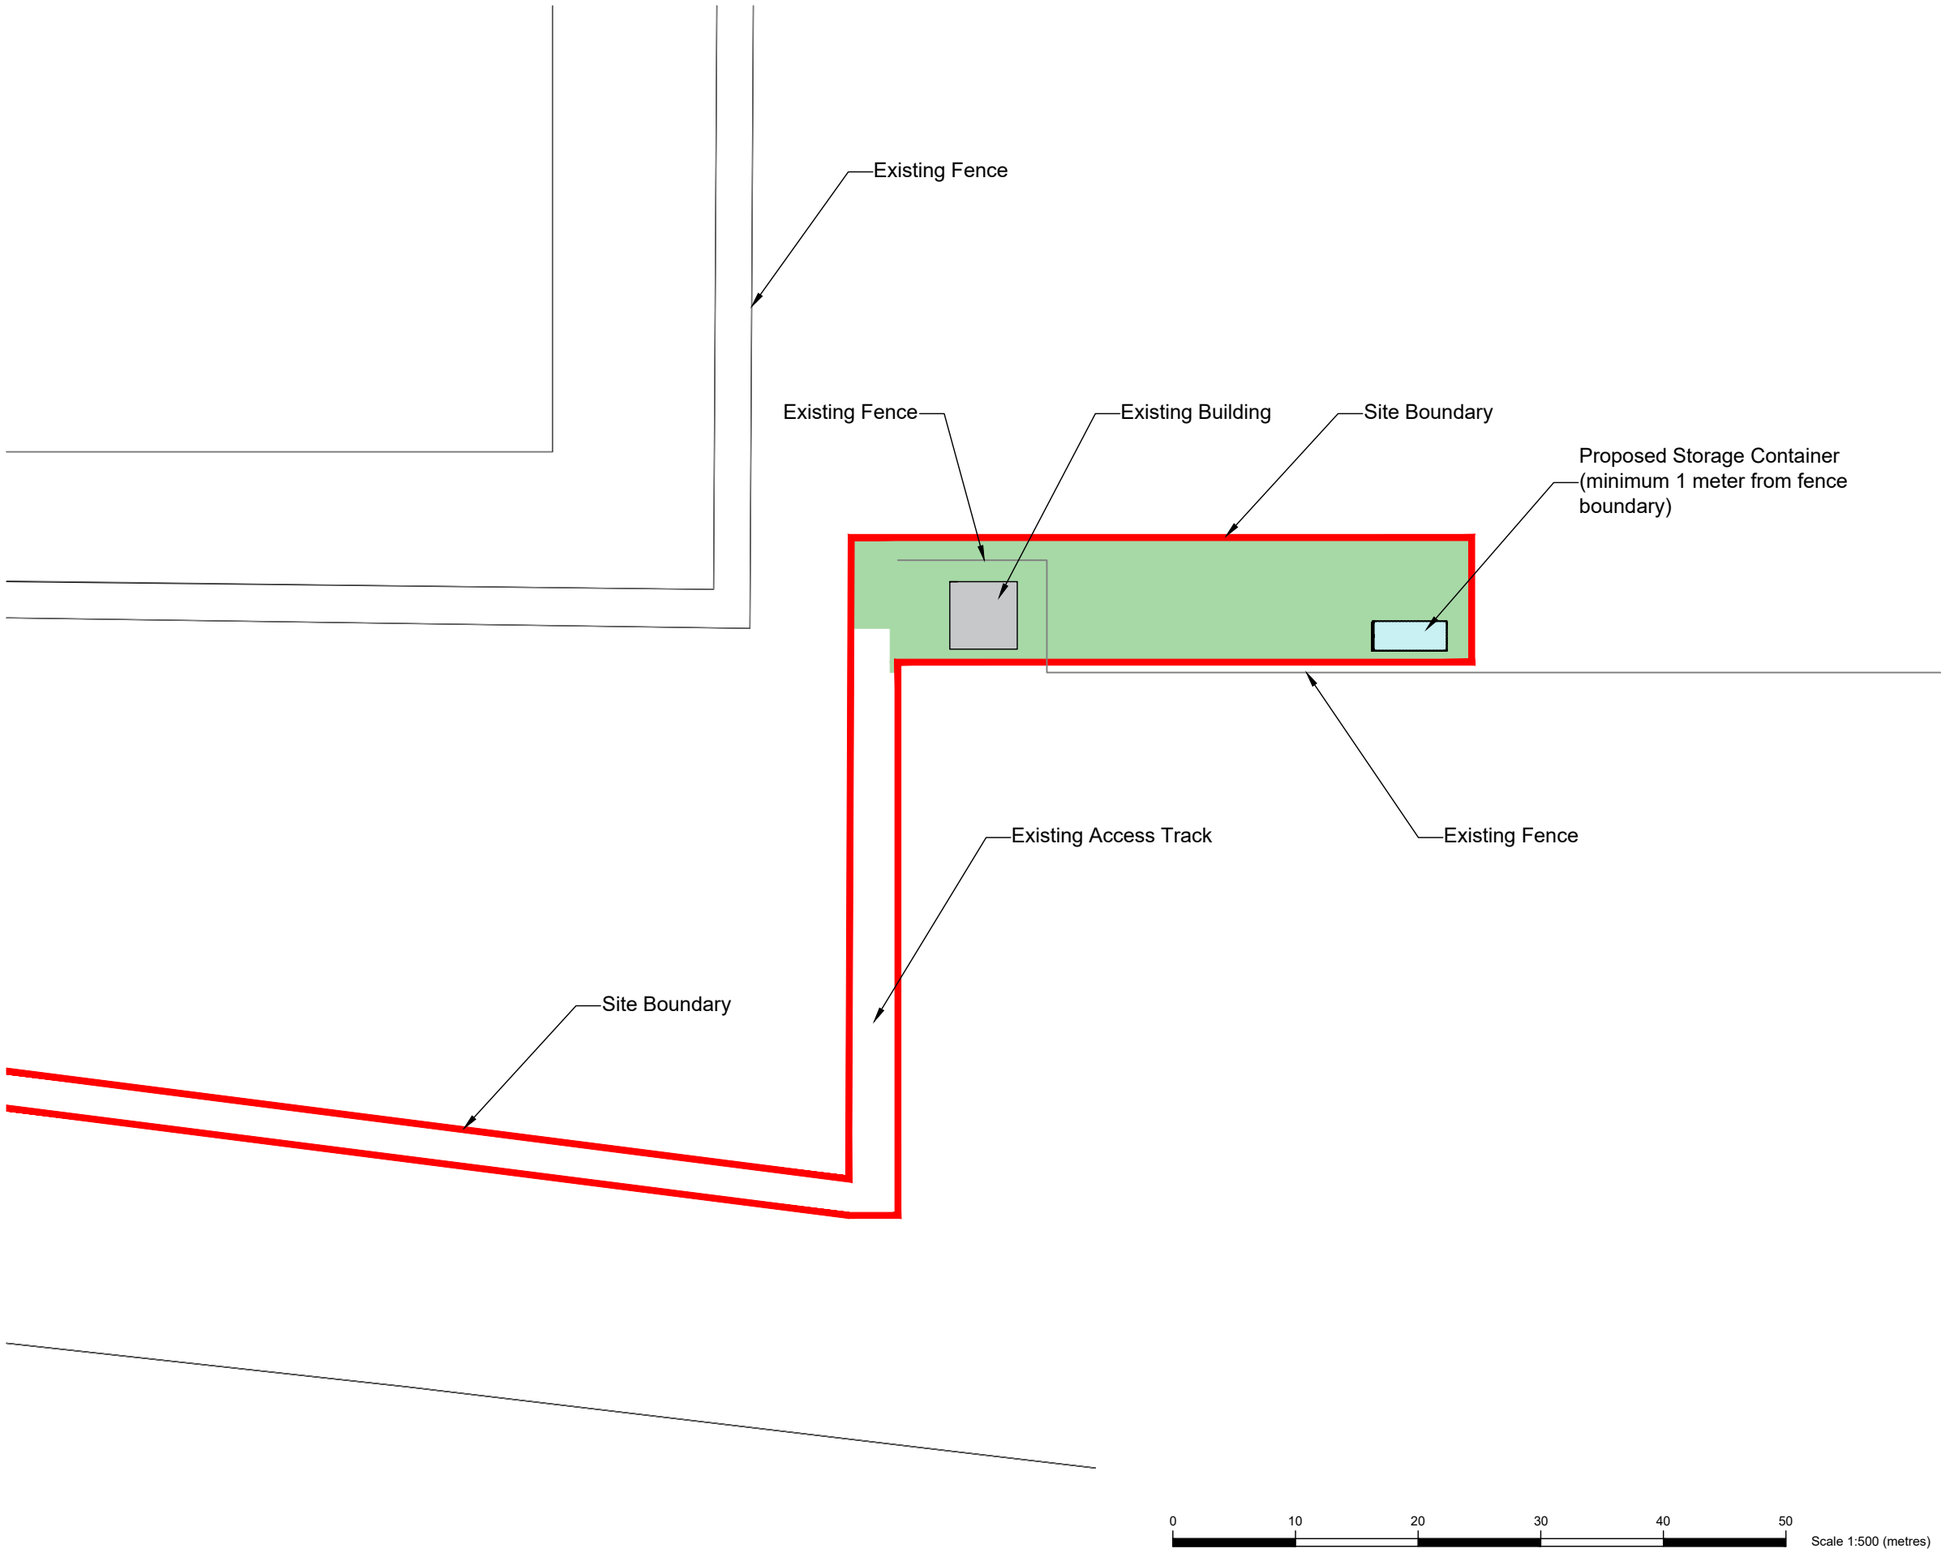

north

Rev.	Description	Drawn	Date

Mabbett®
Planning | Design | Environment | Engineering | Safety

Willow House
Stoneyfield Business Park
Inverness IV2 7PA
Tel: 01463 237229
www.mabbett.eu

Client
Centrica Business Solutions Ltd

Project
Storage Container
Codford, Warminster

Drawing
Block Plan

Status
PLANNING

Scale 1:500 Sheet A3

Drawn PHJ Check SR Date 20/10/23

Drawing No: 313338 PL002 Rev X