Note: Base drawing information by Sustainable Planning Design Studio (SPD Studio), as provided by client.

DO NOT SCALE FROM THIS DRAWING, IF IN DOUBT PLEASE ASK.
ALL DIMENSIONS TO BE CHECKED ON SITE PRIOR TO COMMENCEMENT.
THIS DRAWING IS THE COPYRIGHT OF MABBETT & ASSOCIATES LTD

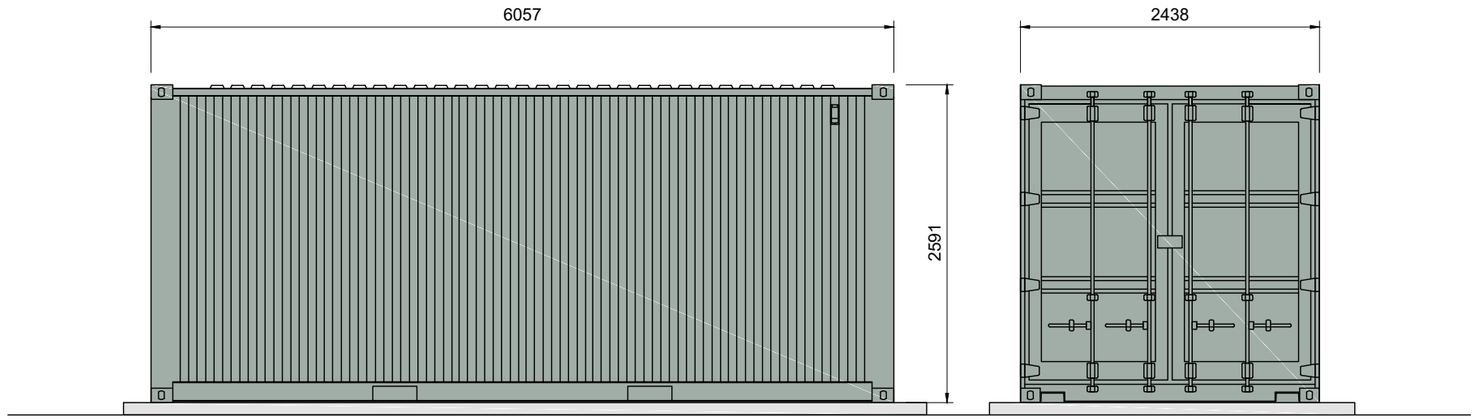

Side Elevation

Front Elevation

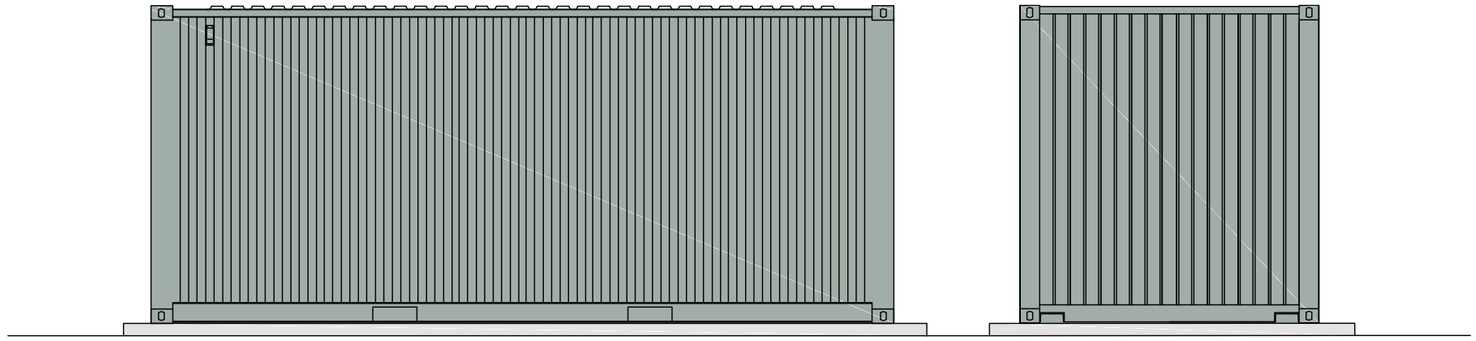

Side Elevation

Rear Elevation

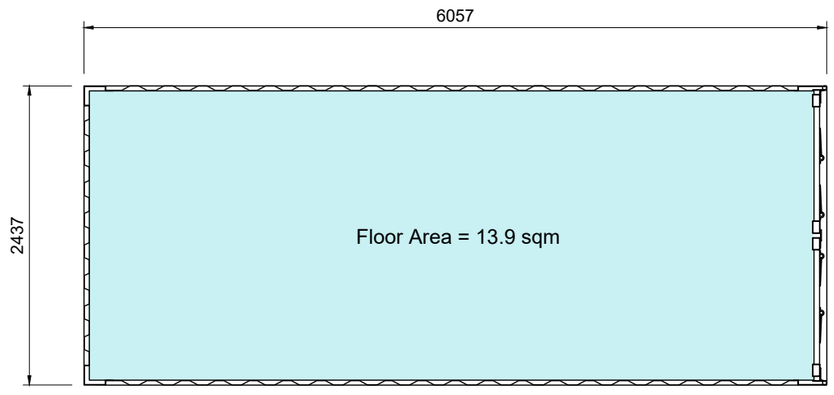

Floor Plan

Key:

Material: Metal Container
Colour: BS4800 - 14C39 - Holly Green
Foundations: Raft Foundation



Scale 1:50 (metres)

centrica

Rev.	Description	Drawn	Date
-	-	-	-

Mabbett®
Planning | Design | Environment | Engineering | Safety

Willow House
Stoneyfield Business Park
Inverness IV2 7PA
Tel: 01463 237229
www.mabbett.eu

CHARTERED PRACTICE

Client
Centrica Business Solutions Ltd

Project
Storage Container
Codford, Warminster

Drawing
Floor Plan & Elevations

Status
PLANNING

Scale 1:50 Sheet A3

Drawn PHJ Check SR Date 29/08/23

Drawing No: 313338 PL003 Rev X