

General Notes:
Please inform Affinity Architects of any discrepancy immediately
This drawing to be read in conjunction with Structural Engineer's Calculations
Use Marked dimensions where shown in preference to scaling
Check dimensions prior to construction or offsite fabrication
No accuracy can be guaranteed due to printing variations and site measurements should be taken to ensure accuracy
New work or any existing work affected is shown hatched on drawings


FROM ORIGINAL SURVEY BY:
The Downland Partnership Ltd, Unit 6, Roundway Hill Business Centre, Devizes SN102LT. e: info@exactsurvey.com p: 01380 738413

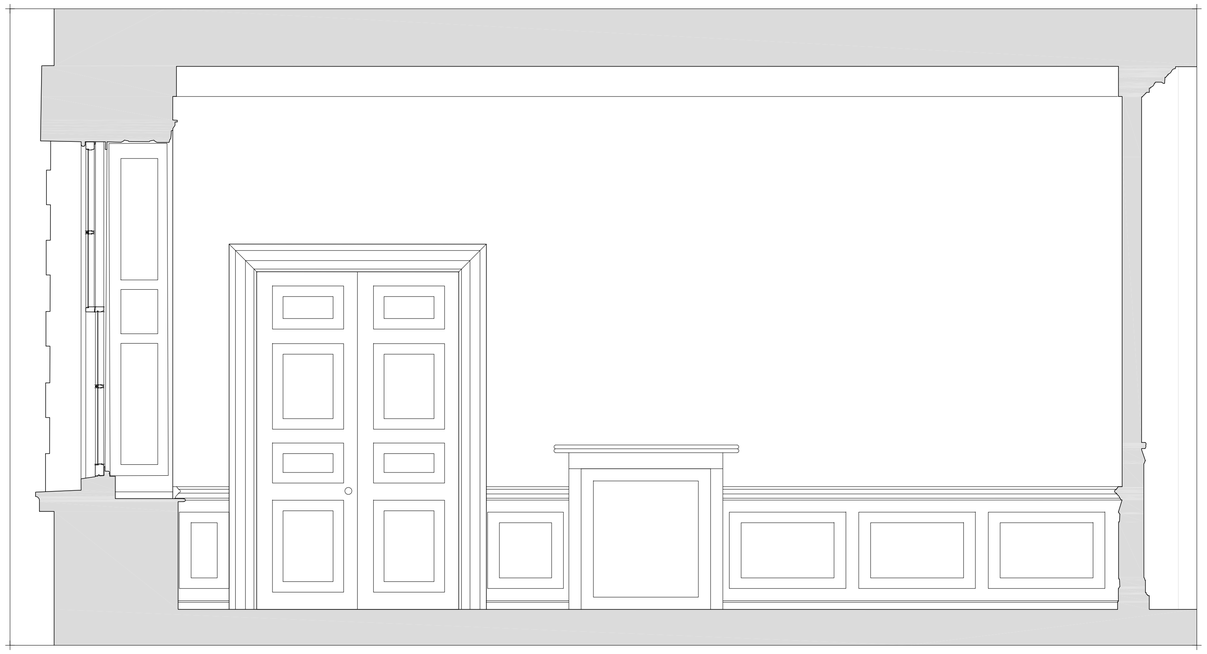


North Elevation As Existing

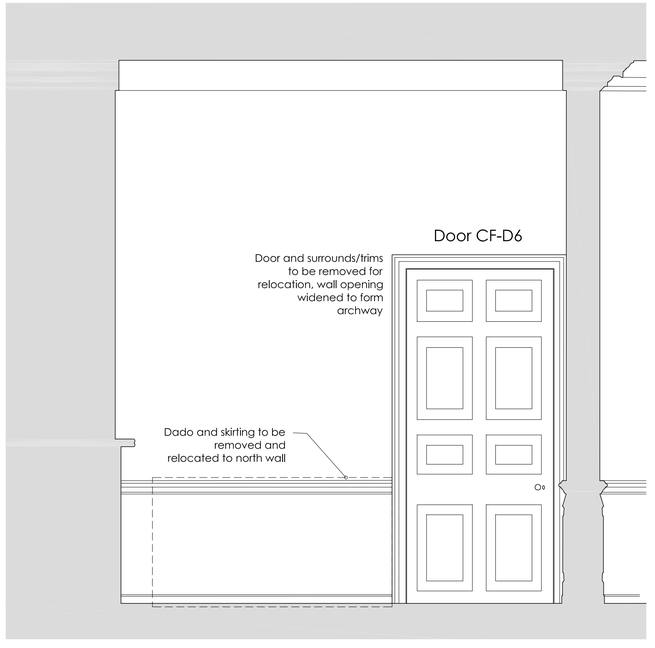


North Elevation As Existing

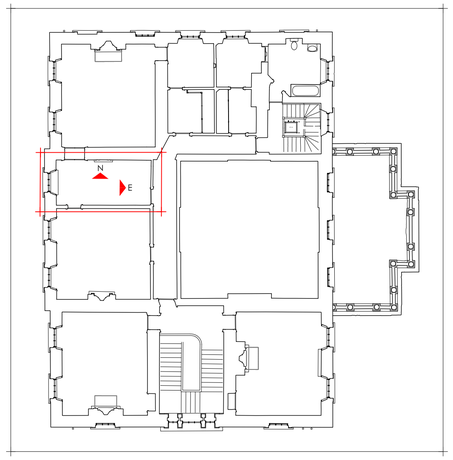

KEY PLAN
not to scale

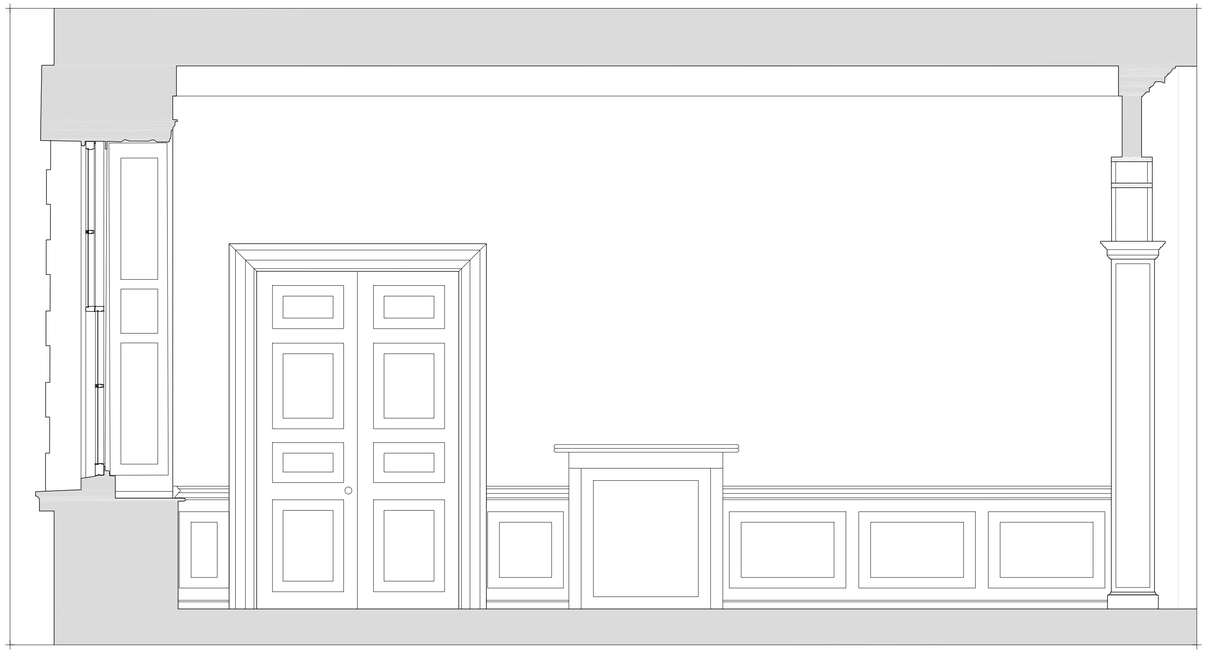

North Elevation As Proposed

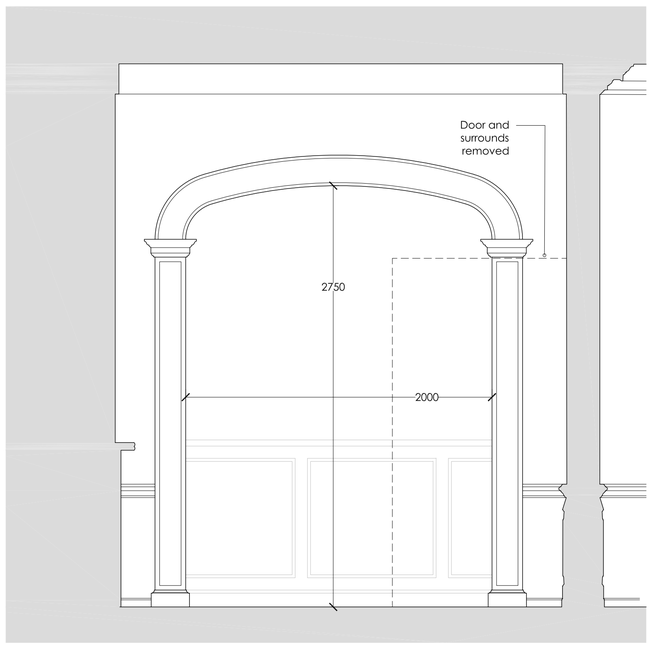

East Elevation As Proposed

ELEVATIONS - Room CF-7

Scale 1:20

0 500 1000 1500 2000

A - 19/12/2023 - Fireplace remaining
Revision:

TRAFALGAR PARK
Downton, Nr Salisbury SP5 3QR
for
Barry Jones

House refurbishment
and upgrading
with Associated Alterations

MANSION HOUSE
PROPOSED WORKS
ROOM CF-7

Date:	Scale:	Drawn:
Oct 2023	1:20 @ A1	CD

Drawing No.	Status	Revision
21-11-C-203	2	A

Affinity Architects
43 Albany Road Salisbury Wiltshire SP1 3YQ
01722 741683
admin@affinityarchitects.co.uk
Affinity Architects Ltd. Reg no: 08887699

©This drawing may not be reproduced without prior knowledge and consent of Affinity Architects