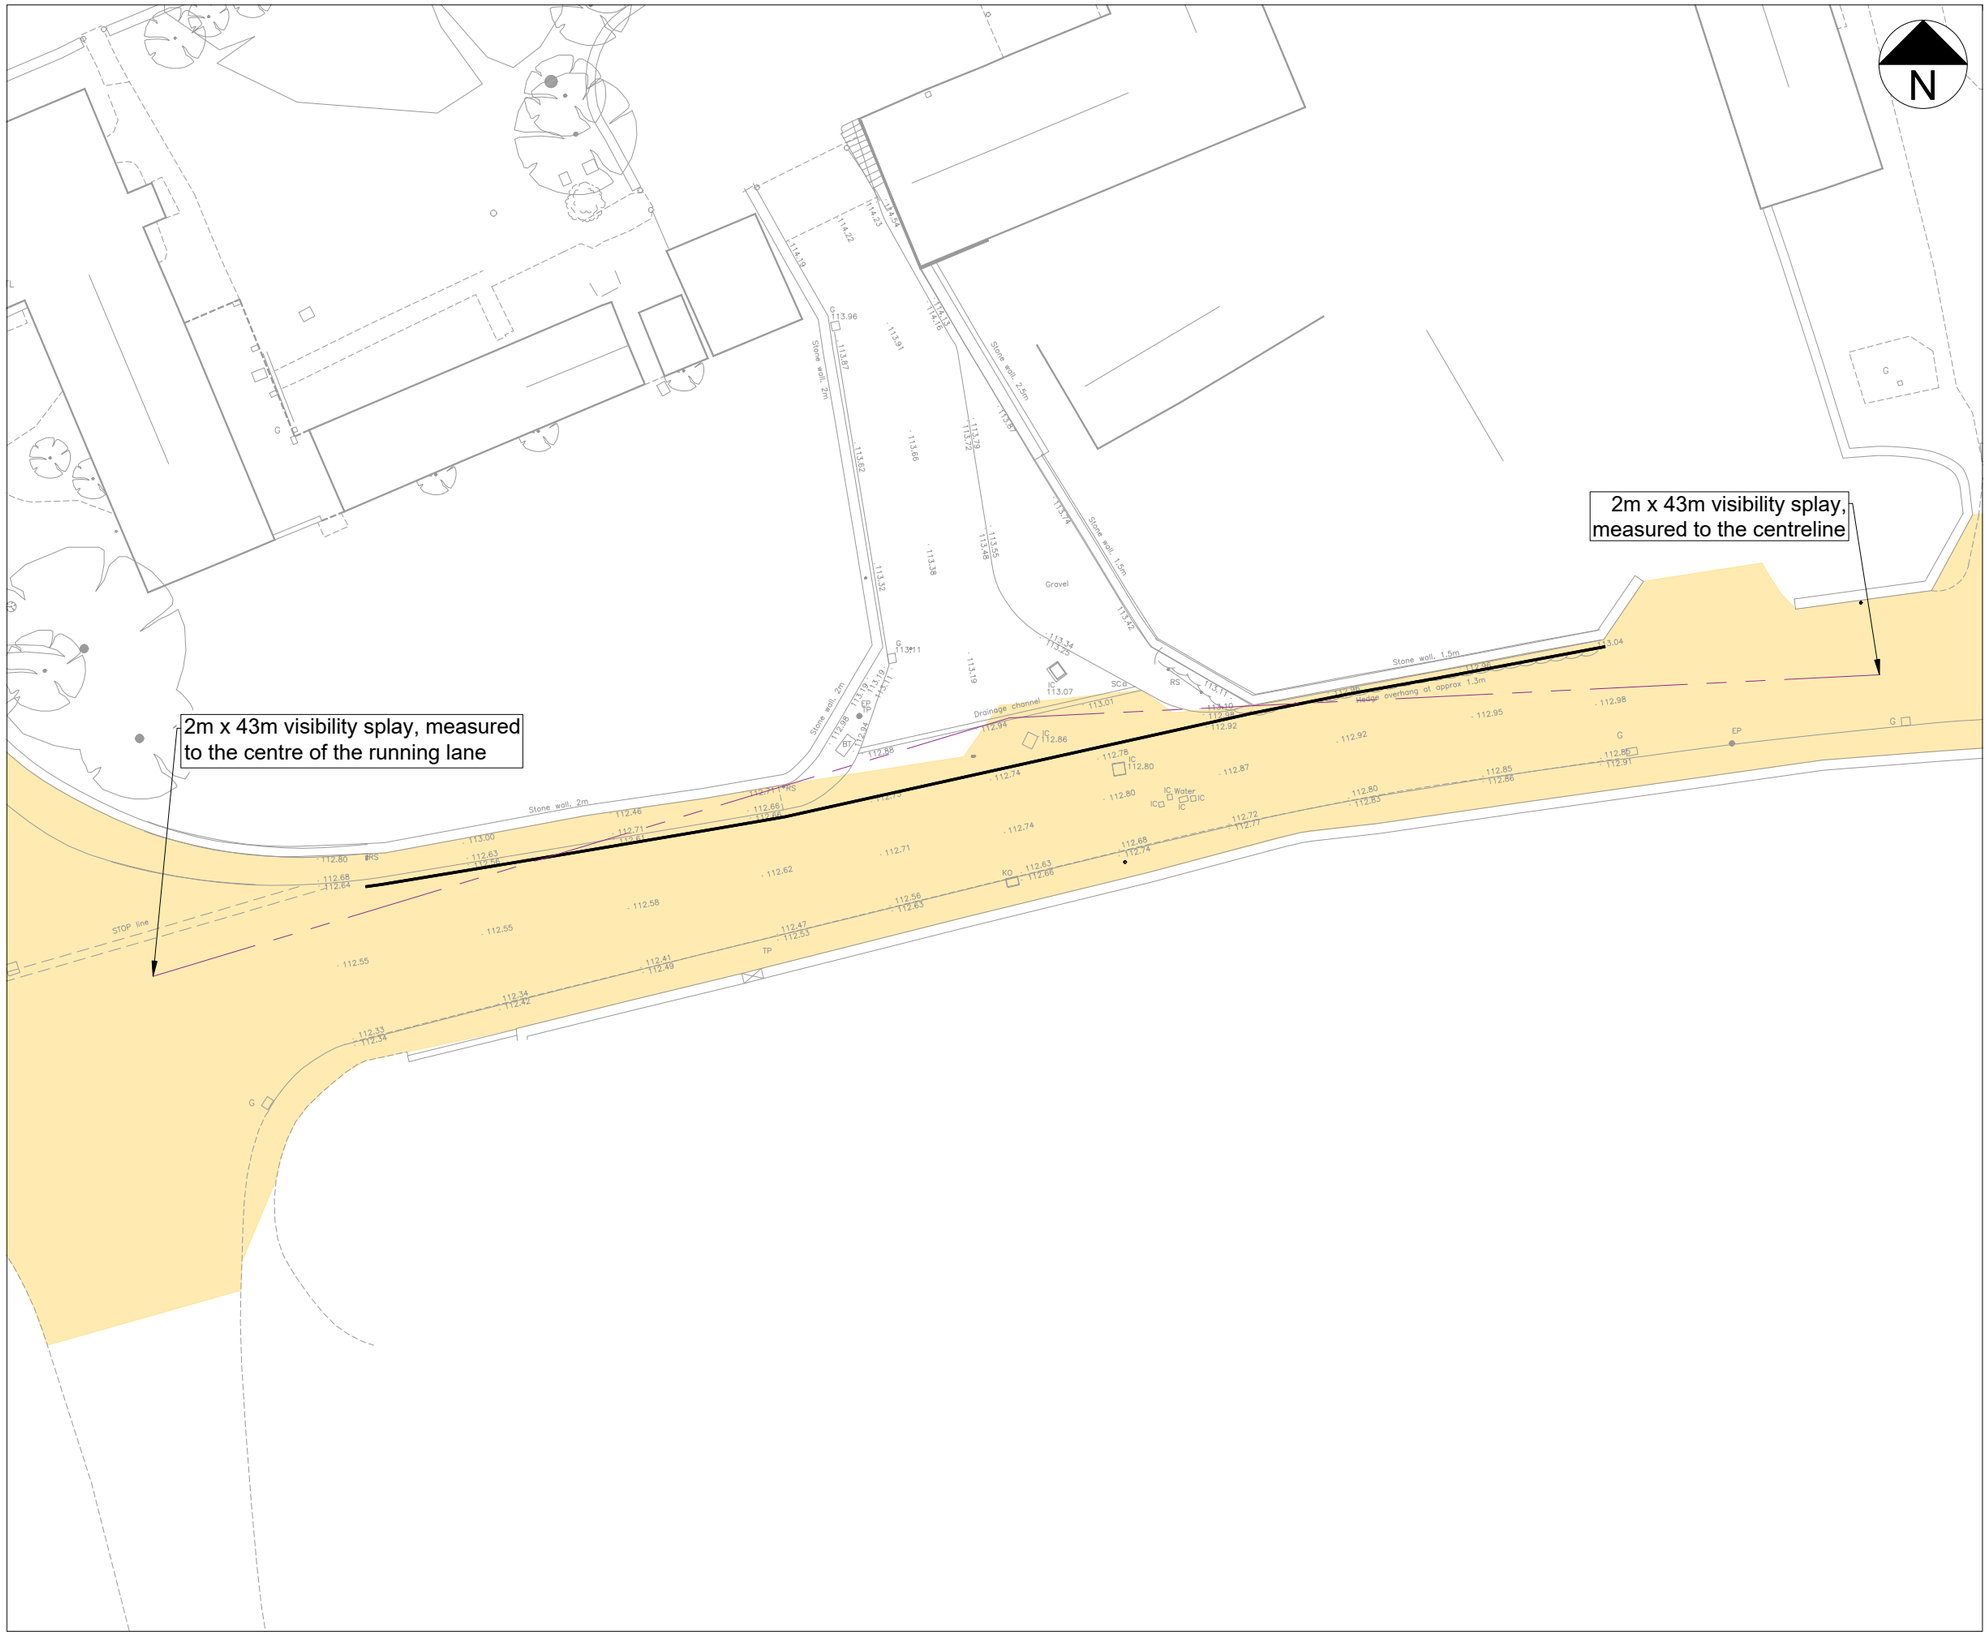


## Notes:

1. Do not scale from this drawing. All dimensions are in metres, unless stated otherwise.
2. This drawing is based on topographical survey data collected by D&H Surveys Ltd, dated August 2023.
3. Drawing to be read in conjunction with all other drawings. Any discrepancies are to be reported to the engineer 5 working days in advance of undertaking any work.
4. Solid white line shown on northern side of The Street following comments by Wiltshire Council. Markings have been designed to a 300mm offset from the nearside kerb, at a width of 100m, based on Table 2-5 of Traffic Signs Manual Chapter 5.

| Rev | Date | Details | By | Chkd |
|---|---|---|---|---|
| P01 | 07.11.23 | Solid white lining shown across access | BF | MG |

rappor

rappor.co.uk

CLIENT:
Stonewood Homes

PROJECT:
Manor Farm, Grittleton

TITLE:
Access Visibility Assessment

| SCALE @ A3: | DATE: | DRAWN: | CHECKED: | APPROVED: |
|---|---|---|---|---|
| 1:300 | 05.09.23 | BF | MG | MG |

STATUS: INFORMATION

DRAWING NO: 230602-RAP-XX-XX-DR-TP-3200

REVISION: P01

RESERVED COPYRIGHT