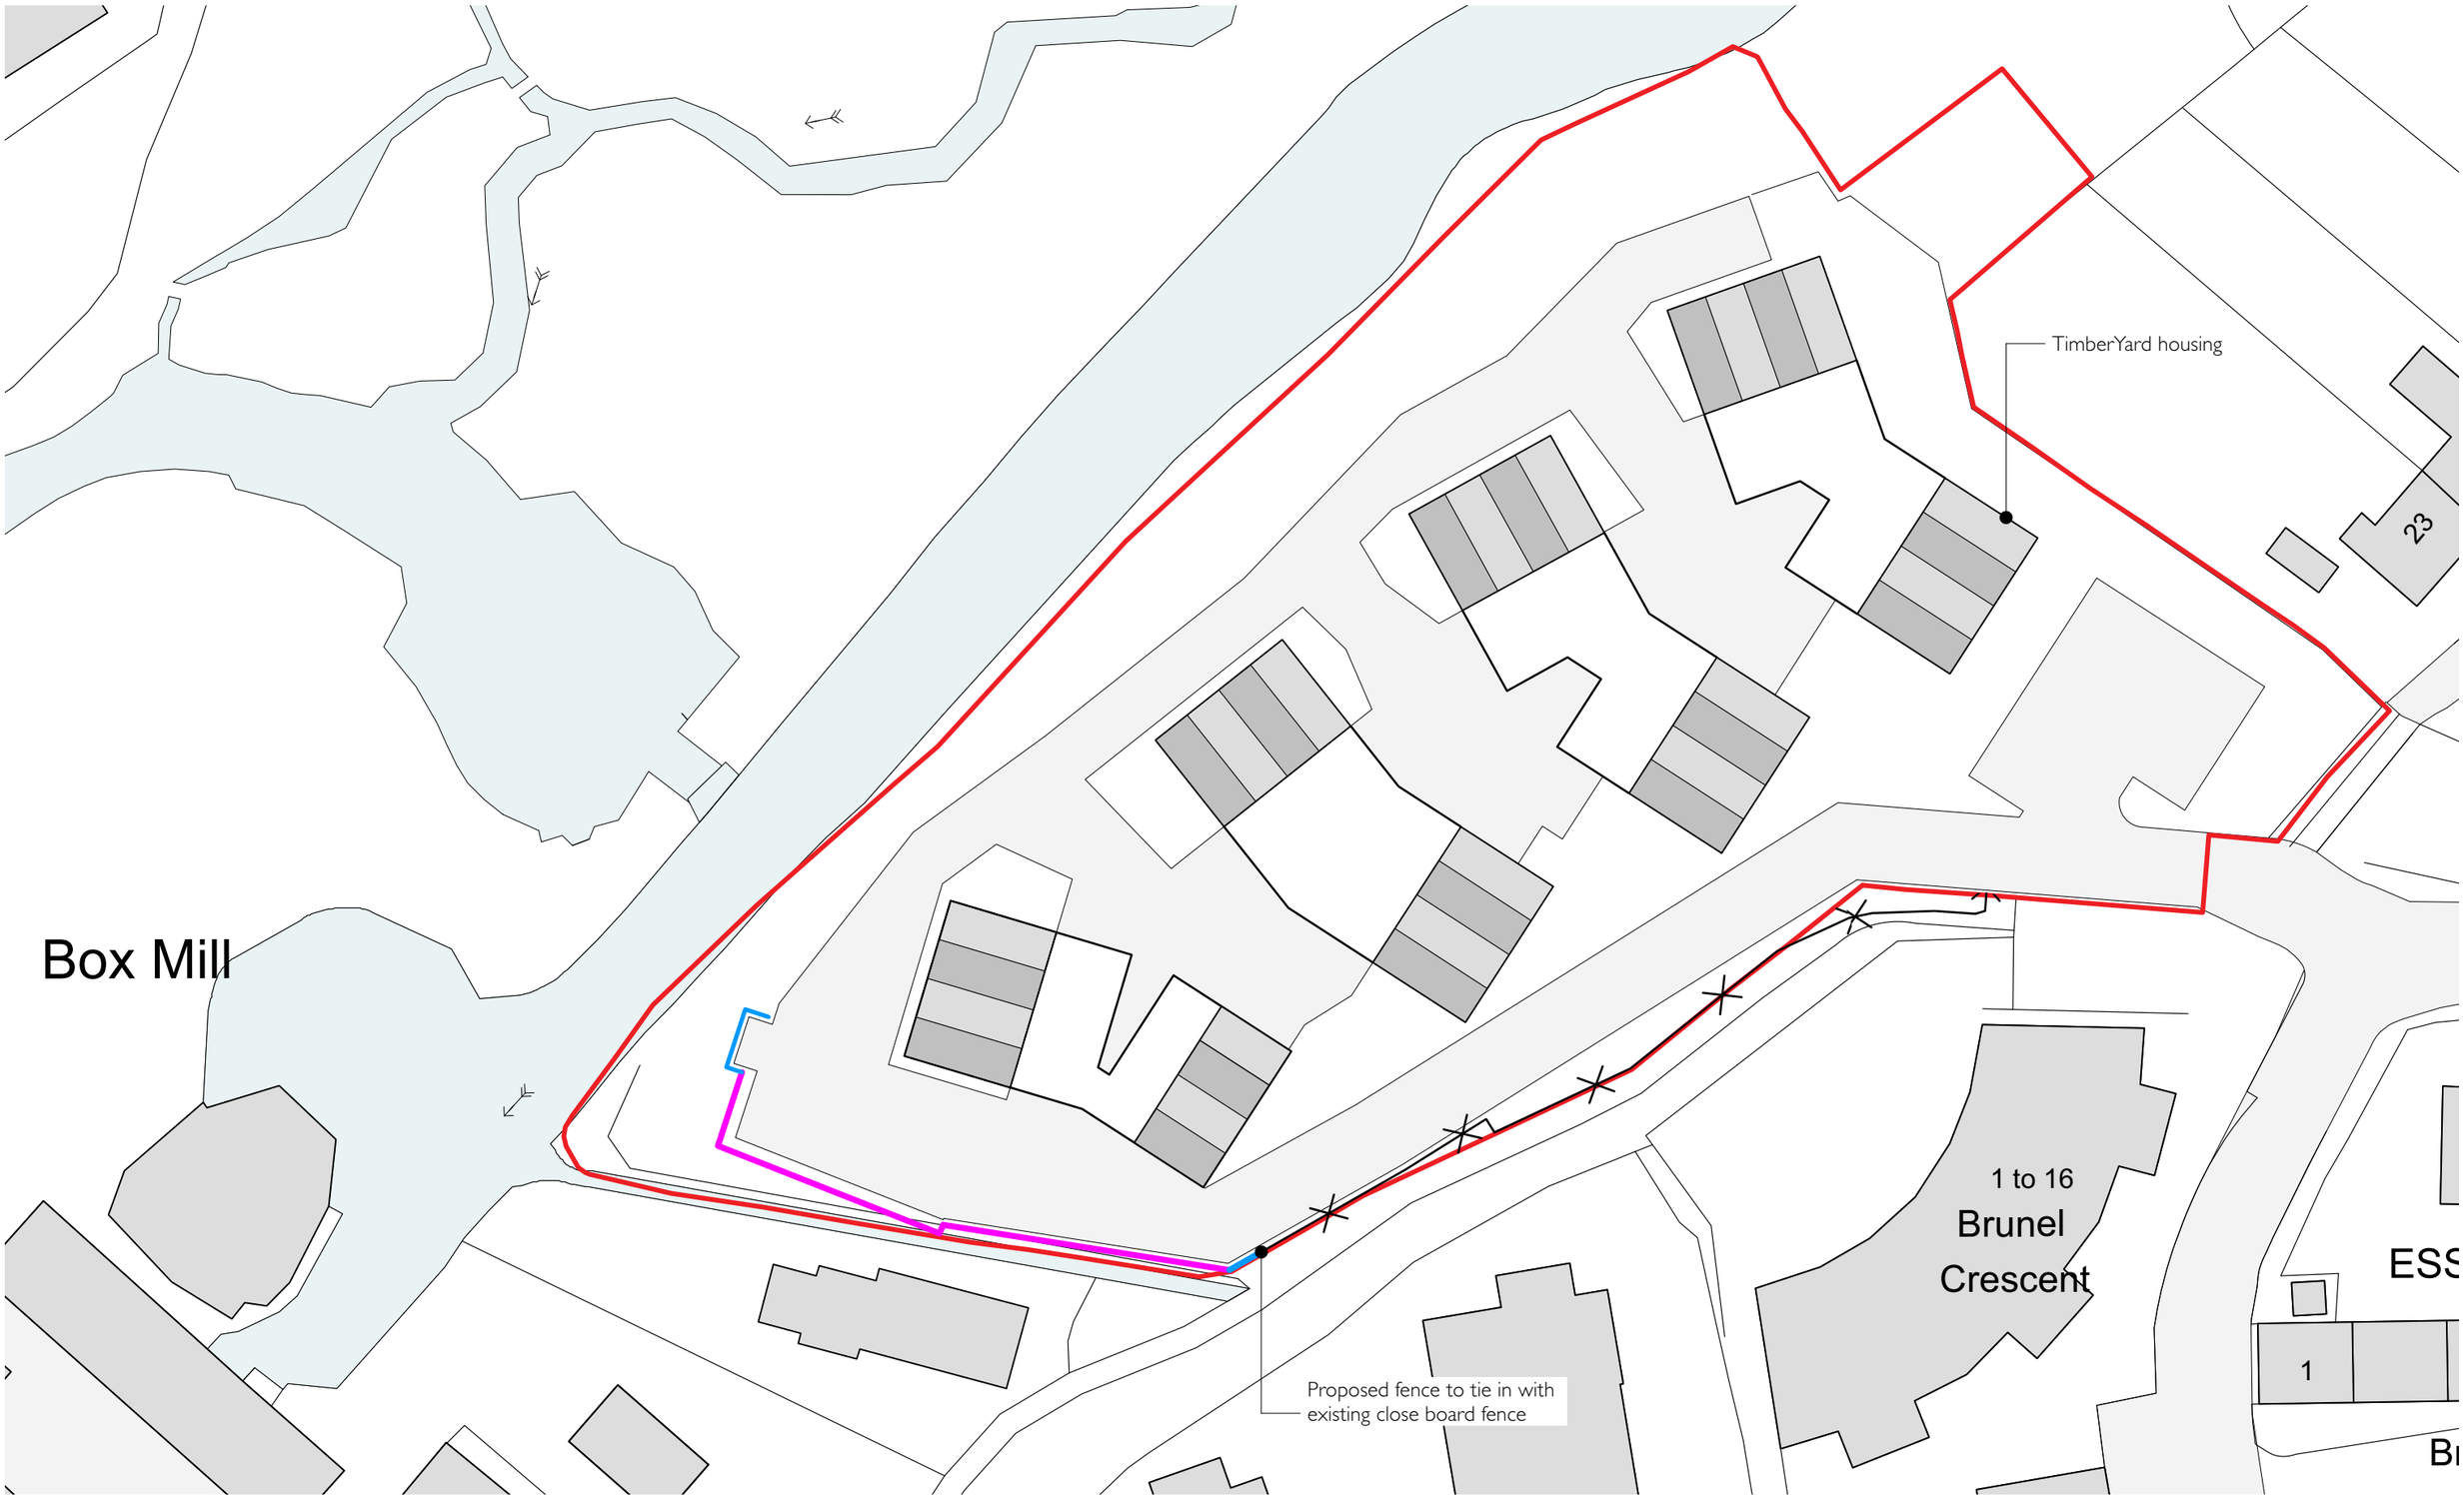

NOTES

KEY

2.5m 2-sided timber acoustic fence

2.5m 1-sided timber fence

0 5 10 20m

N

REV	DATE	DESCRIPTION
A	18/12/23	Planning Issue

1. All dimensions in millimetres unless otherwise stated.
2. Any variation or supplementary drawings are to be approved by the architect.
3. All dimensions and conditions are to be checked on site prior to preparing drawings or commencing work.
4. Any discrepancies within these drawings are to be reported to the architect.

STONEWOODDESIGN

Delicious House, 67 High Street, Corsham SN13 0EZ
28 Poland Street, London W1F 8QP

2103b-P-105

Site Plan

Timber Yard

PLANNING

Registered RIBA Chartered Practice

A

12/12/23

DRAWN SO

SHEET ISO A3

SCALE 1:500