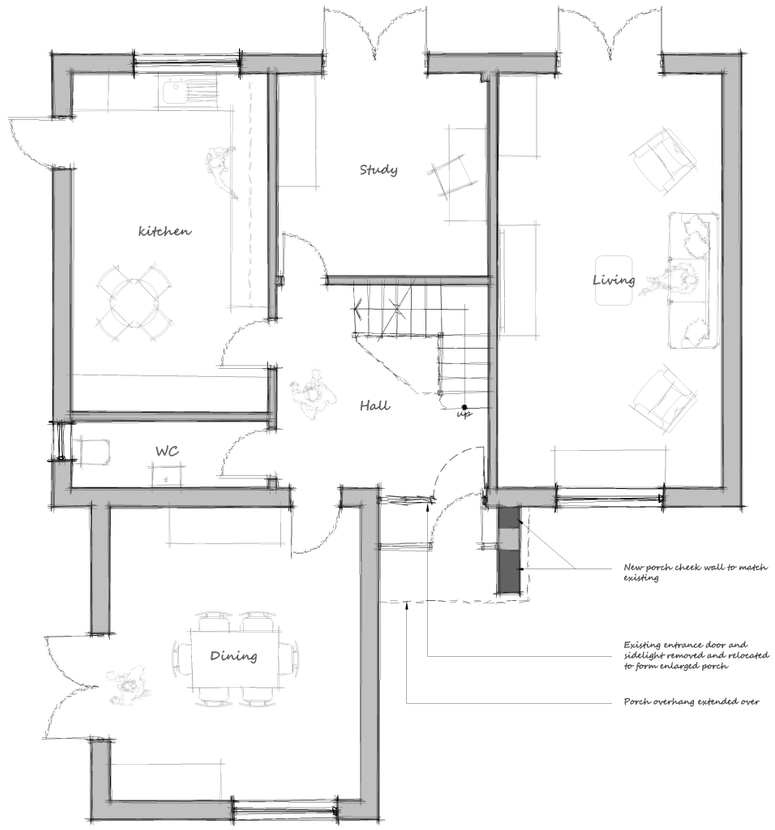

Ground Floor Plan

Scale 1:100

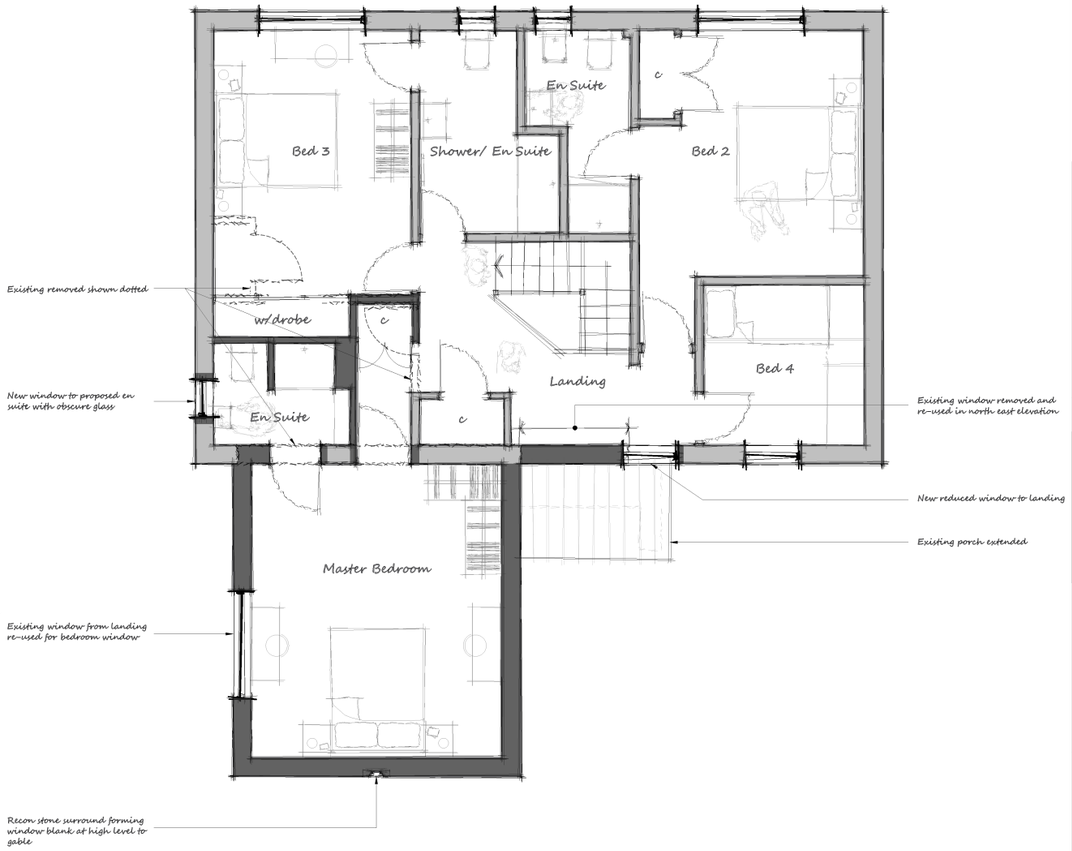

First Floor Plan

Scale 1:100

SCALE BAR 1:100

0 1 2 3 5 10

COPYRIGHT © StudioLite Ltd

Never scale from this drawing. Always refer to figured dimensions.

Contractors, subcontractors and suppliers to verify ALL dimensions on site PRIOR to commencing any work or producing any shop drawings or similar.

This drawing is to be read in conjunction with ALL consultants information such as structural, mechanical and electrical engineers drawings and all discrepancies are to be reported to the architect.

NOTES

REV	DATE	REVISION NOTES	BY / CHKD
A	06.12.23	Planning submission	RH / SLA

STUDIOLITE ARCHITECTS
E: richardholmandesign@gmail.com
W: www.studiolitearchitect.com
M: 07403 246 159
RIBA Chartered Practice | ARB Registered Practice

CLIENT

2 Pound Farm Close
Hilperton Marsh
Wiltshire
BA14 7PZ

PROJECT

Proposed Upper Floor Extension & Internal Alterations

DRAWING TITLE

Proposed Floor Plans

DRAWING STATUS	RIBA STAGE	BIM STATUS
PLANNING ISSUE	STAGE 3	S0

DRAWN	CHECKED	DATE	SCALE	JOB NO
RH	SLA	27.10.2023	1:100 @ A3	0125

DRAWING No	REVISION
POU-SLA-01-XX-DR-A-0030	A