GENERAL NOTES:
This drawing is to be read in conjunction with all other relevant disciplines drawings, schedules, specifications and supporting information. The contractor is to verify all dimensions and conditions on site. This drawing should not be scaled. Only figured dimensions are to be followed. Any discrepancies are to be reported to New Enclosure and resolution sought prior to proceeding. This drawing is subject to copyright www.newenclosure.com

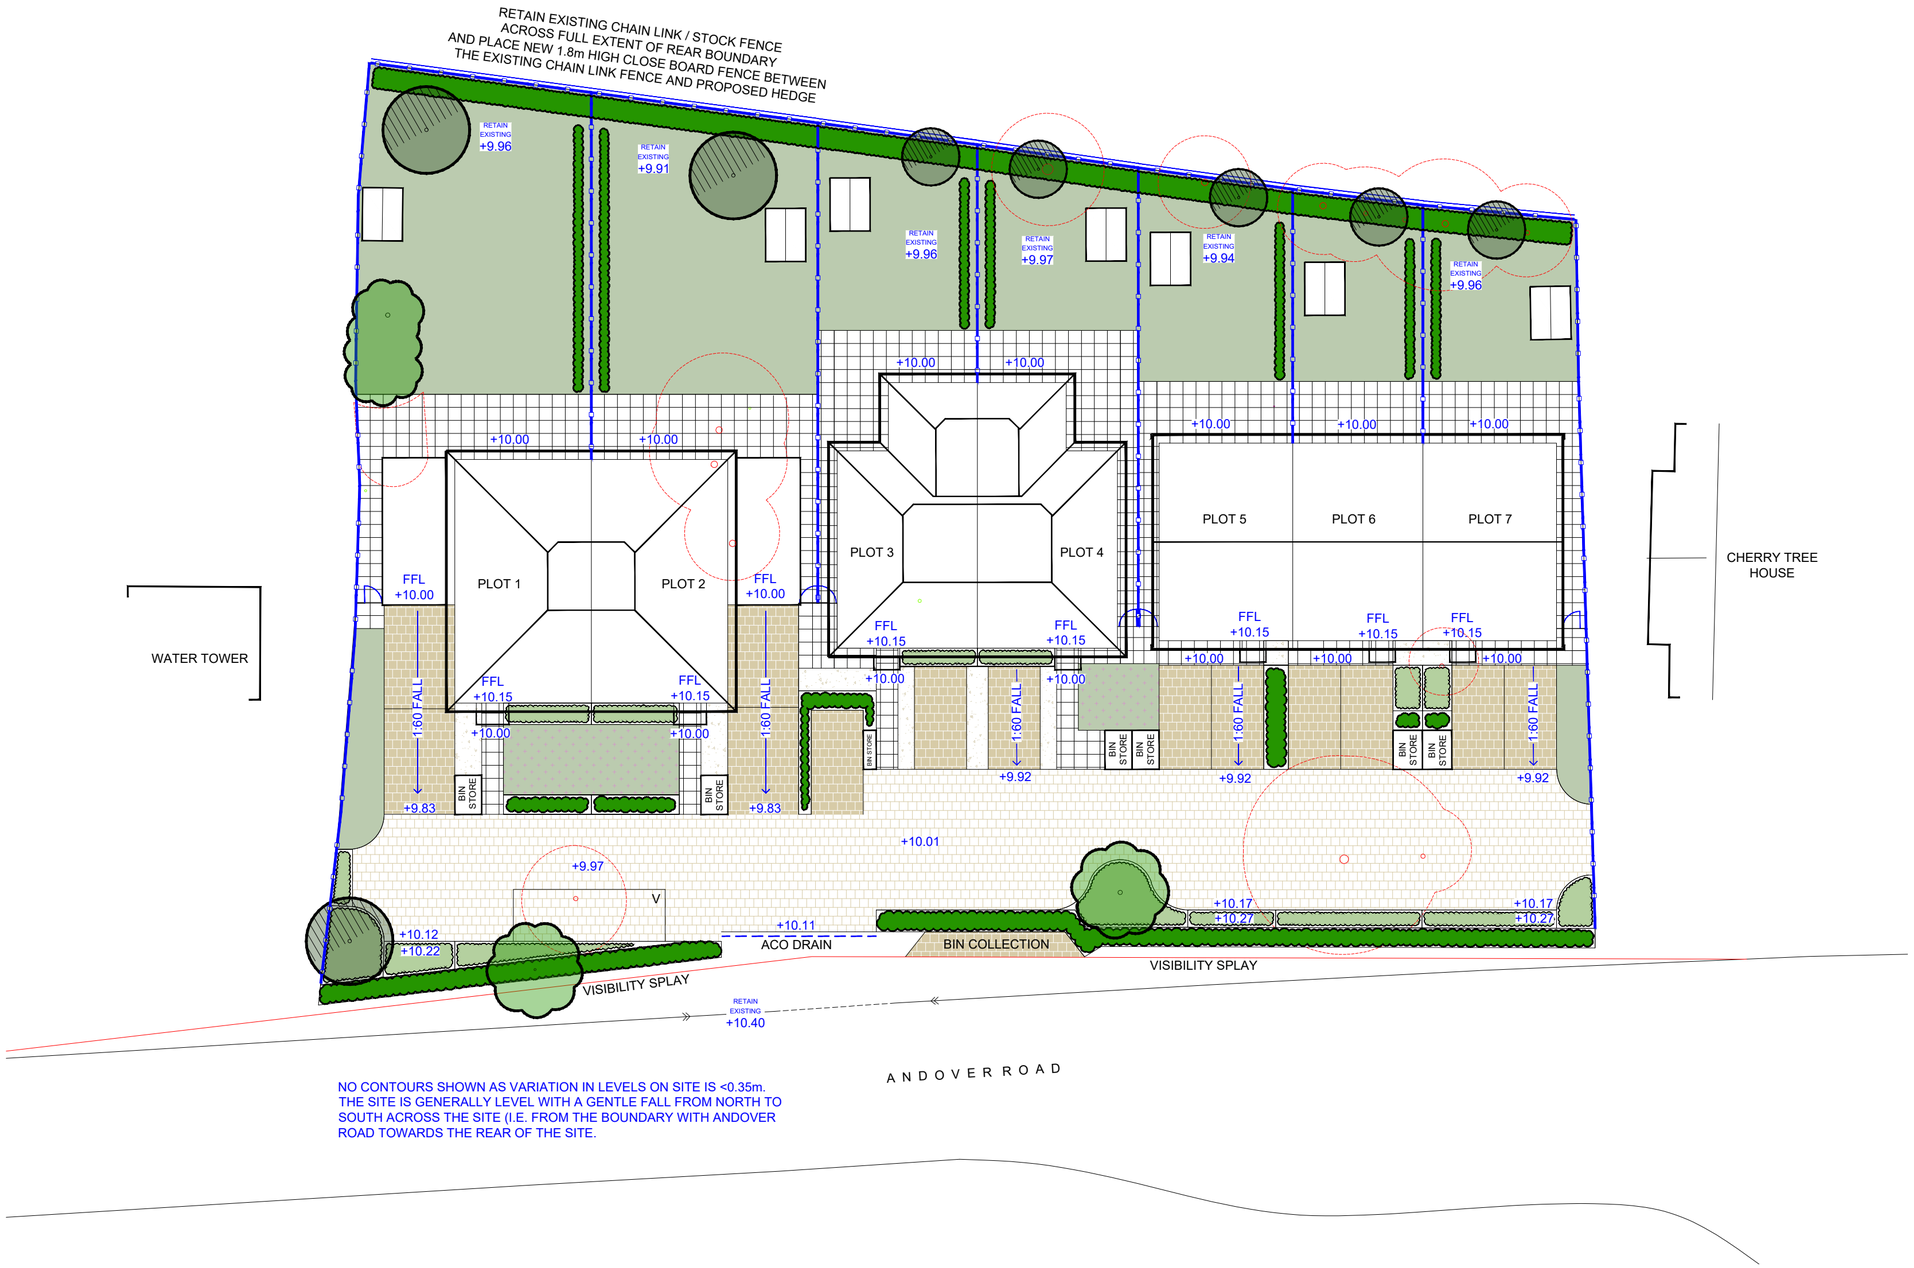

NO CONTOURS SHOWN AS VARIATION IN LEVELS ON SITE IS <0.35m. THE SITE IS GENERALLY LEVEL WITH A GENTLE FALL FROM NORTH TO SOUTH ACROSS THE SITE (I.E. FROM THE BOUNDARY WITH ANDOVER ROAD TOWARDS THE REAR OF THE SITE.

SCALE BAR

1m 2.5m 5m 10m

N

NEW ENCLOSURE
LANDSCAPE-LED-DESIGN
specialist in the creation of spaces for **people + nature**
T 07868603026 E richard@newenclosure.com W newenclosure.com
A 1 Cecil Terrace, Salisbury, Wiltshire, SP2 9ND

EXISTING TREES TO BE RETAINED

EXISTING TREES TO BE REMOVED
SUBJECT TO RELEVANT PERMISSIONS BEING OBTAINED

PROPOSED STANDARD TREE
SEE 352_PN_02 AND _03 FOR DETAIL

PROPOSED HEDGEROW / HEDGE PLANTING
SEE 352_PN_02 AND 03 FOR DETAIL

PROPOSED PERENNIAL & SHRUB PLANTING
SEE 352_PN_02 AND 03 FOR DETAIL

PROPOSED AMENITY GRASS
TURFED OR SEEDED

PROPOSED WILDFLOWER & GRASS
SEE 352_PN_02 AND 03 FOR DETAIL

PROPOSED BLOCK PAVING
PARKING SPACES
FORTERRA FORMPAVE AQUAFLOW RED BRINDLE

PROPOSED BLOCK PAVING
DRIVEWAY
FORTERRA FORMPAVE AQUAFLOW PURBECK

PROPOSED GRAVEL
ANGULAR BUFF COLOURED DECORATIVE GRAVEL (MEDIUM SIZE FRACTION) WITHIN E.G. GOLPLA GRAVEL REINFORCEMENT SYSTEM

PROPOSED FLAG PAVING
E.G . TOBERMORE NATURAL TEXTURED FLAG 600X600m

PROPOSED CLOSEBOARD FENCE
1.8m HIGH

REV	DESC	DATE	BY	CHK
D	Southern boundary changes	2023-10-12	RC	RC
-	First Issue	2022-06-06	RC	RC

PROJECT
Rear View, Ludgershall

CLIENT
Rivendale Homes Ltd

DRAWING TITLE
Landscape Plan

DRAWING NO.	REV	STATUS	SCALE
352_PN_01	D	PLANNING	1:200@A2