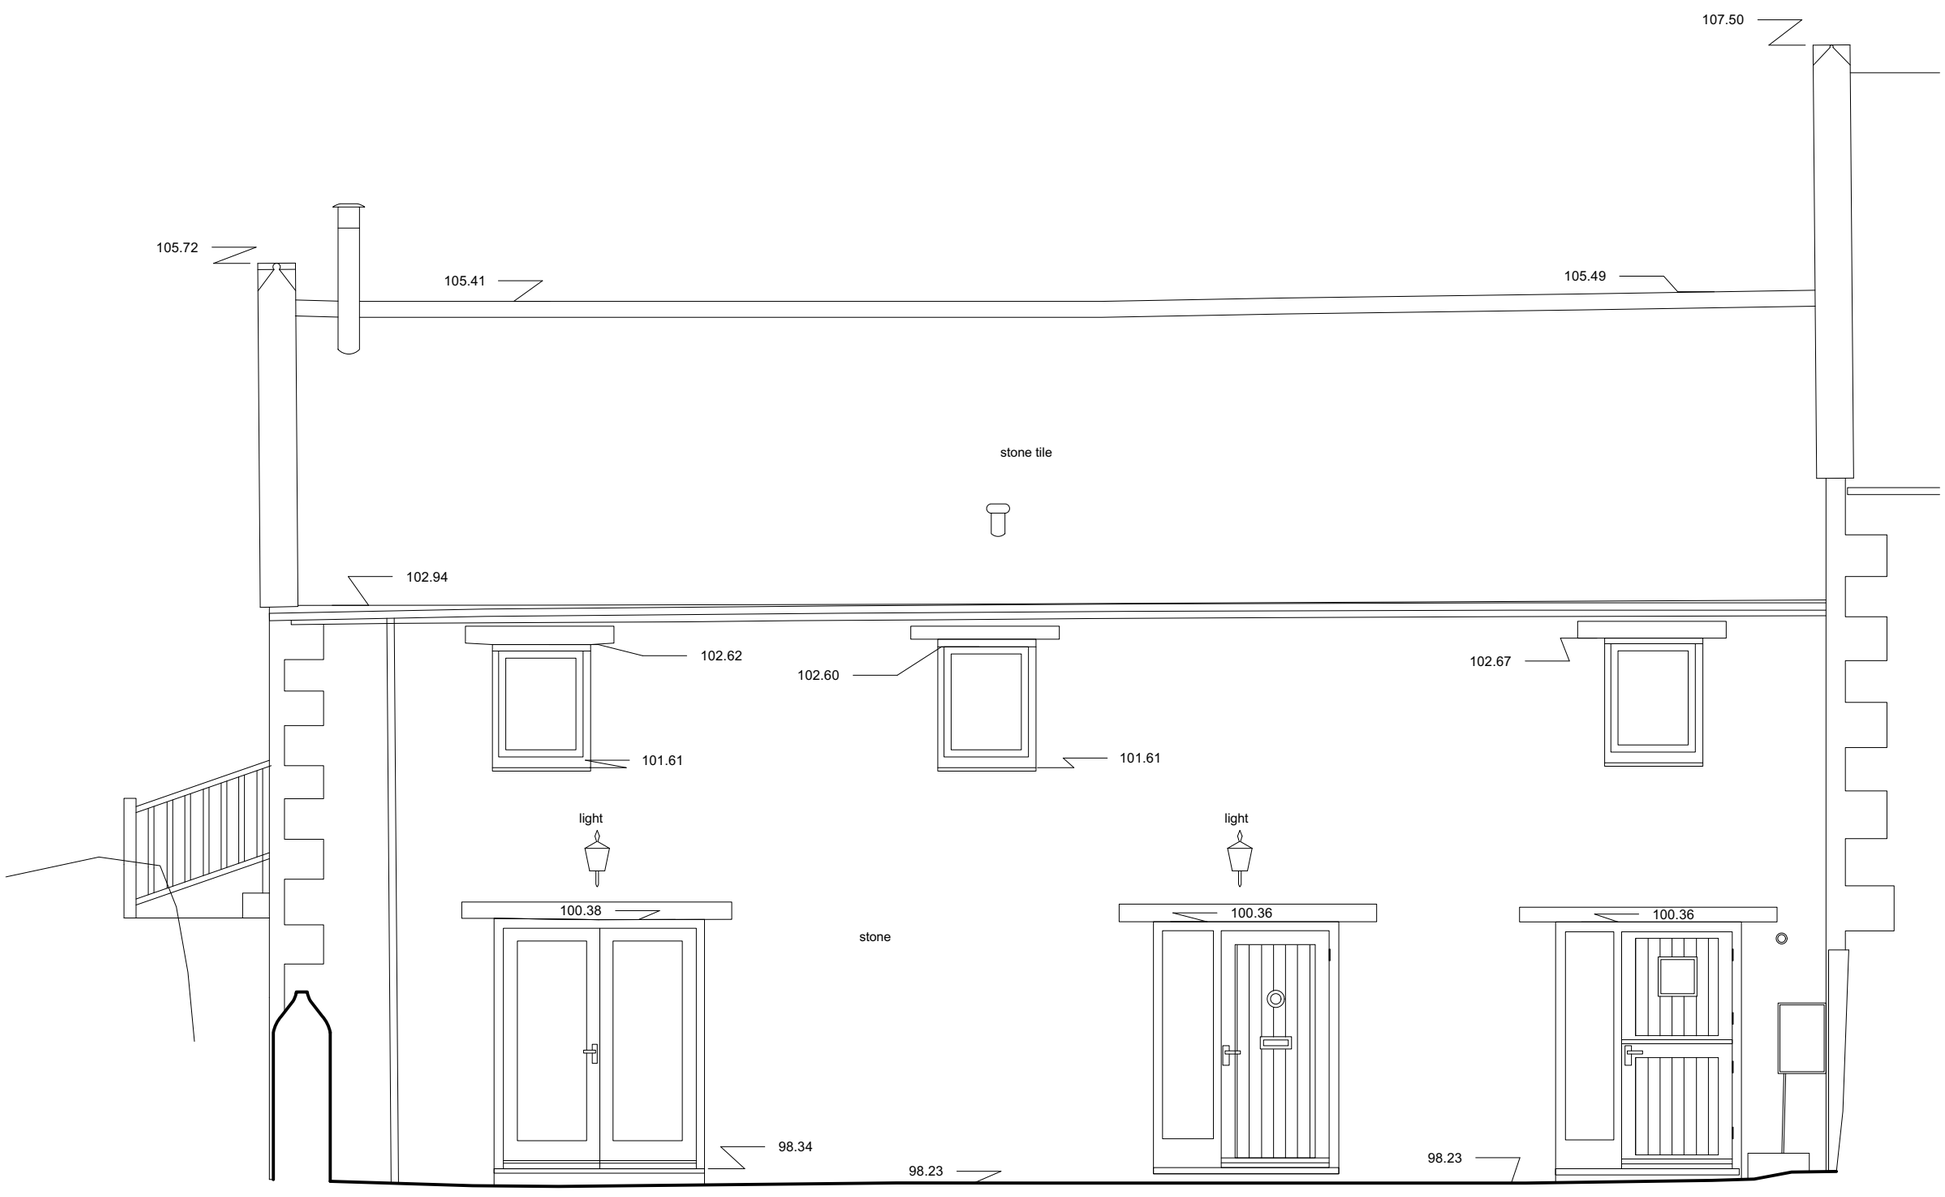

NORTH EAST ELEVATION

721 4 The Skillins

Planning

CLIENT
Mrs Pitman

ADDRESS
4 The Skillins
Kington St Micheals
Chippenham
Wiltshire
SN14 6RL

REV. DATE NOTES

0 500 1000 1500 2000 2500 mm

EX elevations B-B

PROJECT	STAGE	DRAWING	REV	DRAWN
721	- PL	- 02		Ibby

SCALE	SIZE	CREATION
1:50	@ A3 L	DEC 2023

ARTEL 31
architects that build
artel31.co.uk · 01249 445656 · 5 Union Road SN15 1HW

THIS DRAWING IS COPYRIGHT © OF ARTEL31 LIMITED
REPRODUCTION IS ONLY TO TAKE PLACE WITH PRIOR WRITTEN AUTHORITY
ALL DIMENSIONS TO BE CONFIRMED ON SITE BEFORE ANY WORK COMMENCES
ANY DISCREPANCIES FOUND IN DRAWINGS OR OTHER DOCUMENTATION MUST
BE BROUGHT TO THE ATTENTION OF THE ARCHITECT BEFORE PROCEEDING