NOTES

This document and its design content is copyright © and is the property of Savills. It may not be reproduced without their expressed permission. It shall be read in conjunction with all other associated project information including models, specifications, schedules and related consultants drawings and documentation. Do not scale from this drawing unless for Planning purposes. Figured dimensions only are to be used. All dimensions must be checked on site by the Contractor prior to the commencement of any fabrication or building works. Immediately report any discrepancies, errors or omissions to Savills prior to the commencement of any fabrication or building works. If in doubt please ASK.


1 Jewry Street, Winchester,
Hampshire, SO23 8RZ
t: 01962 857413
f: 01962 857401

RIBA
Chartered Practice

Exchange House, Petworth,
West Sussex, GU28 0BF
t: 01798 345980
f: 01798 345998
w: www.savills.co.uk

REVISIONS

REV	DESCRIPTION	BY	CHECK	DATE
A	RED LINE AMENDED	GP		19/12/23
B	BLUE LINE ADDED	GP		19/12/23

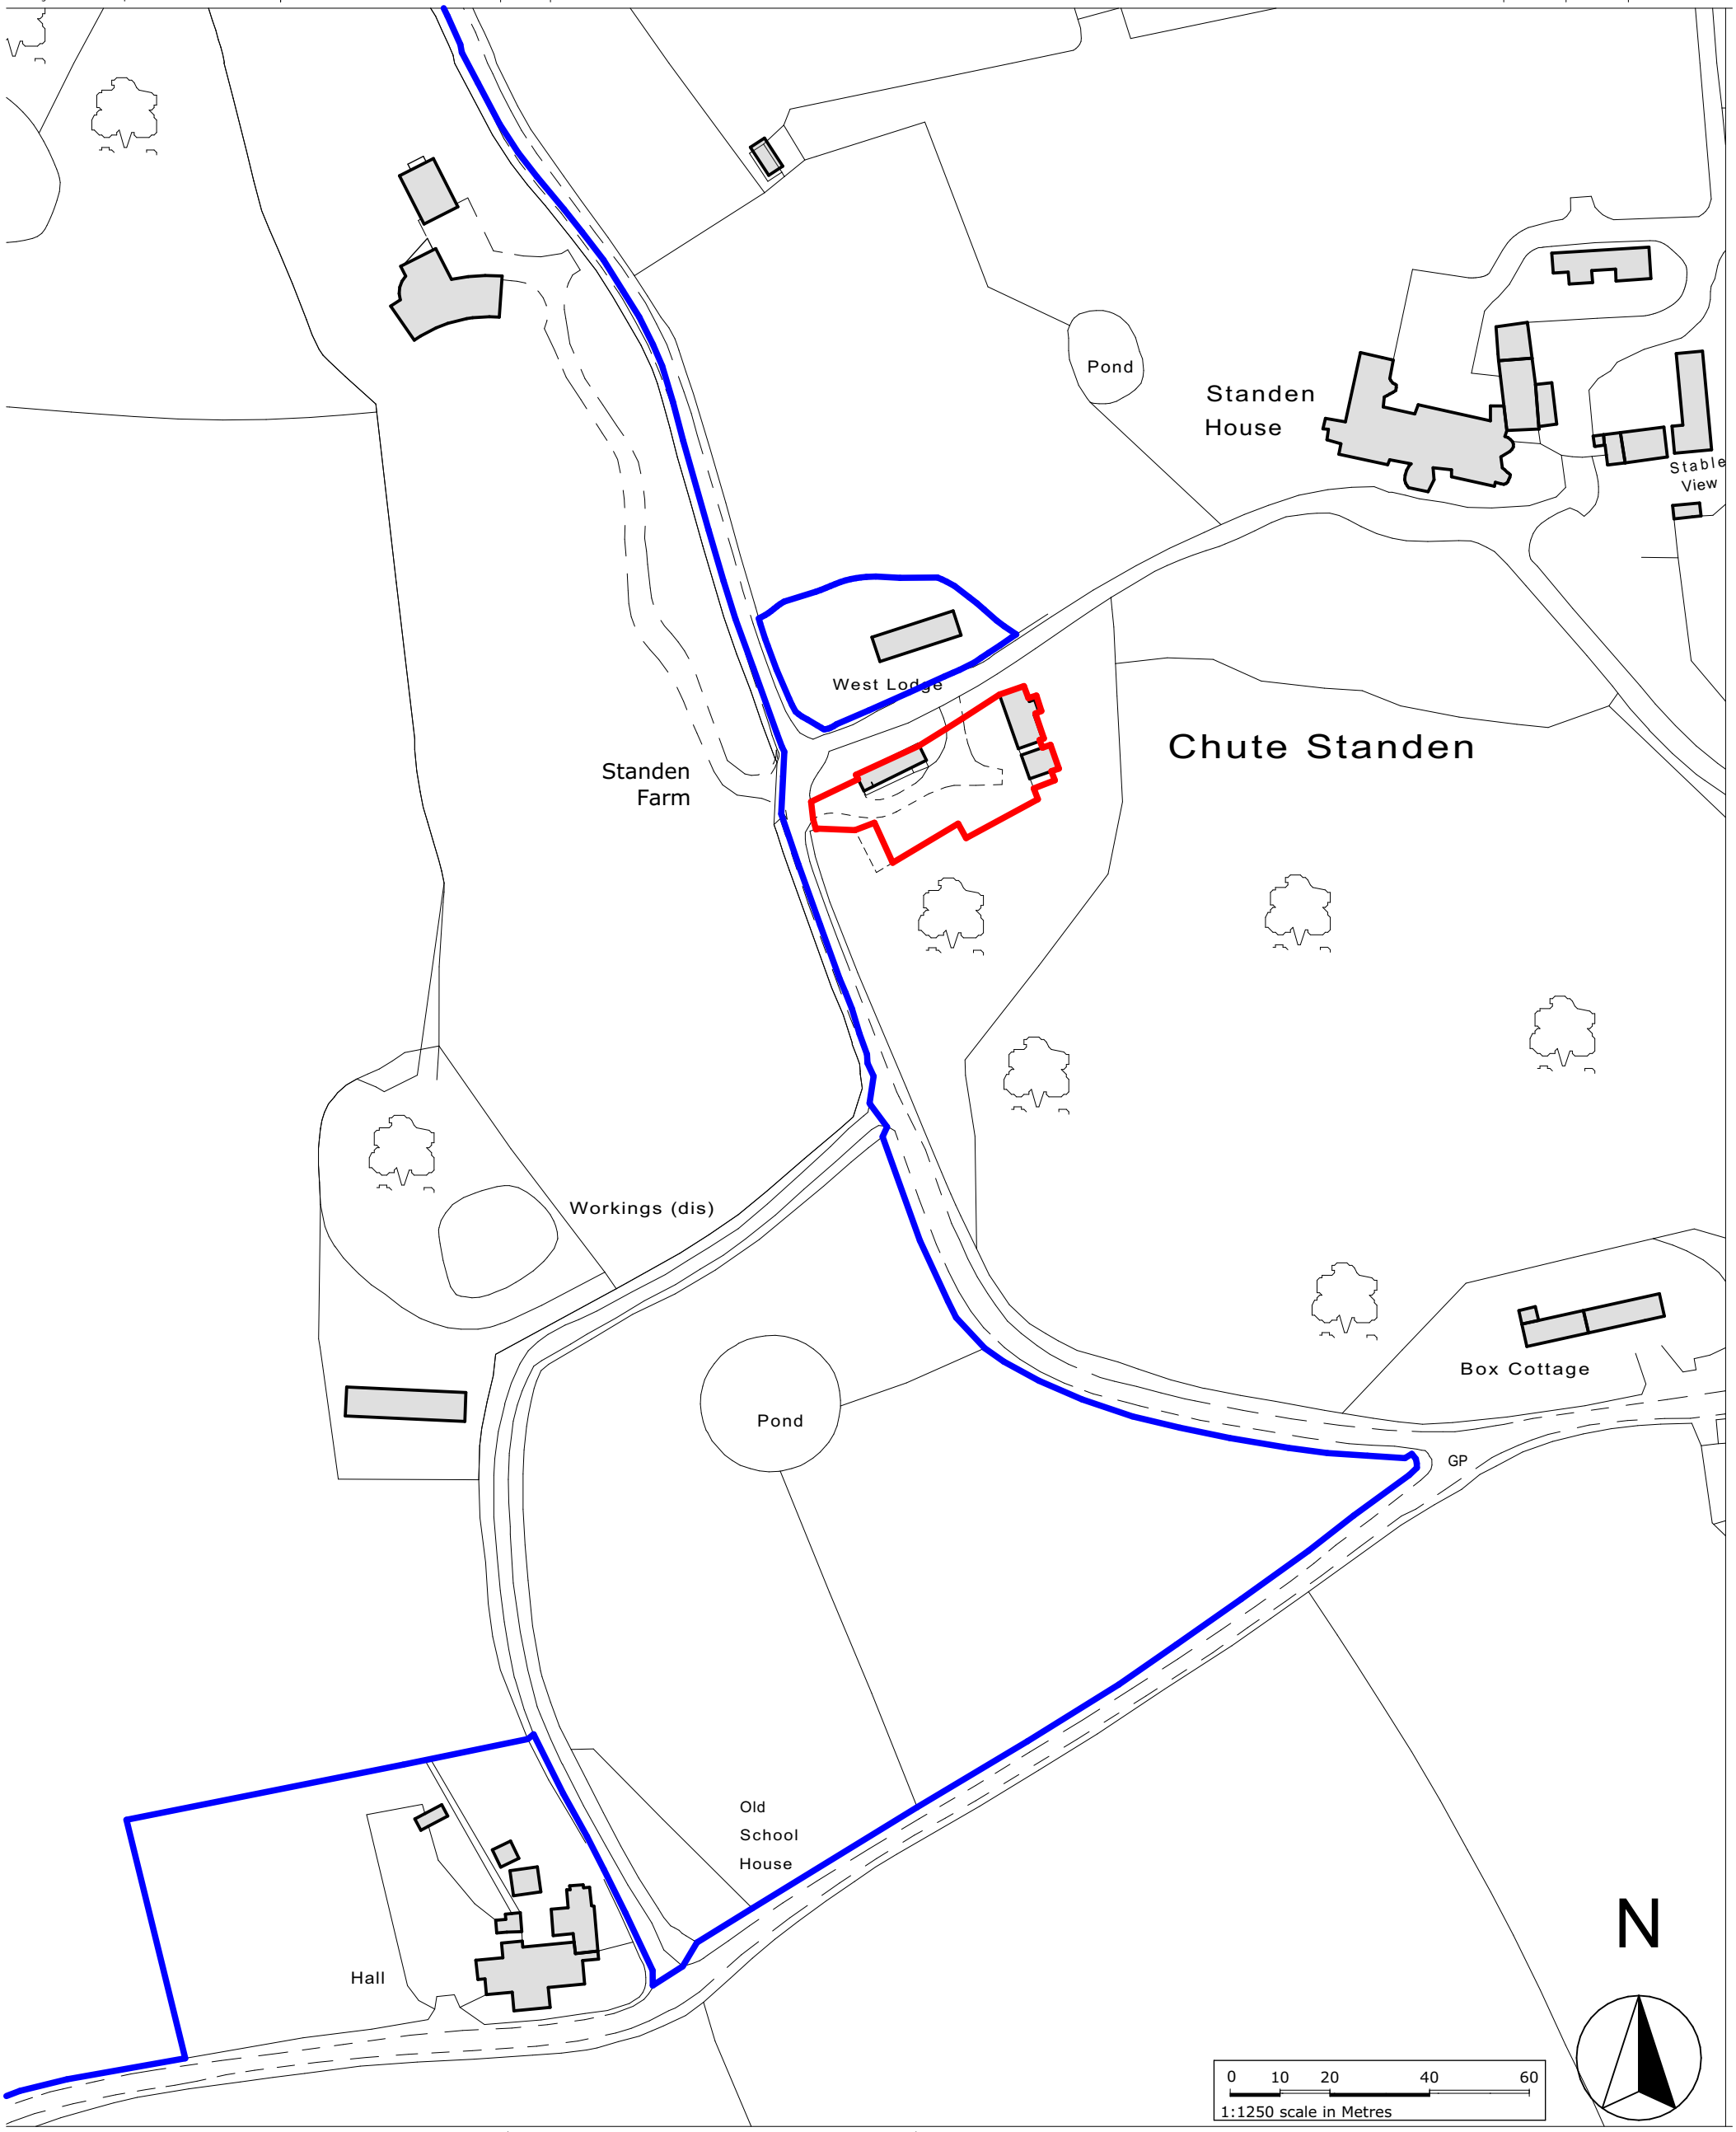

INSTRUCTION _ DWG _ REV
608996_101A

SCALES @ A3
1:1250

WORK STAGE
1-PREPARATION & BRIEF

ISSUE STATUS
PLANNING

DRAWN BY
GP

CHECKED BY

DATE
MAR 2023

PROJECT TITLE
WEST YARD
STANDEN FARM, DUMMER LANE,
CHUTE STANDEN

CLIENT
MR & MRS J PARR

DRAWING TITLE
LOCATION PLAN

BIM ISSUE REFERENCE
PWY - SAV - - - - A - 608996_101A

savills