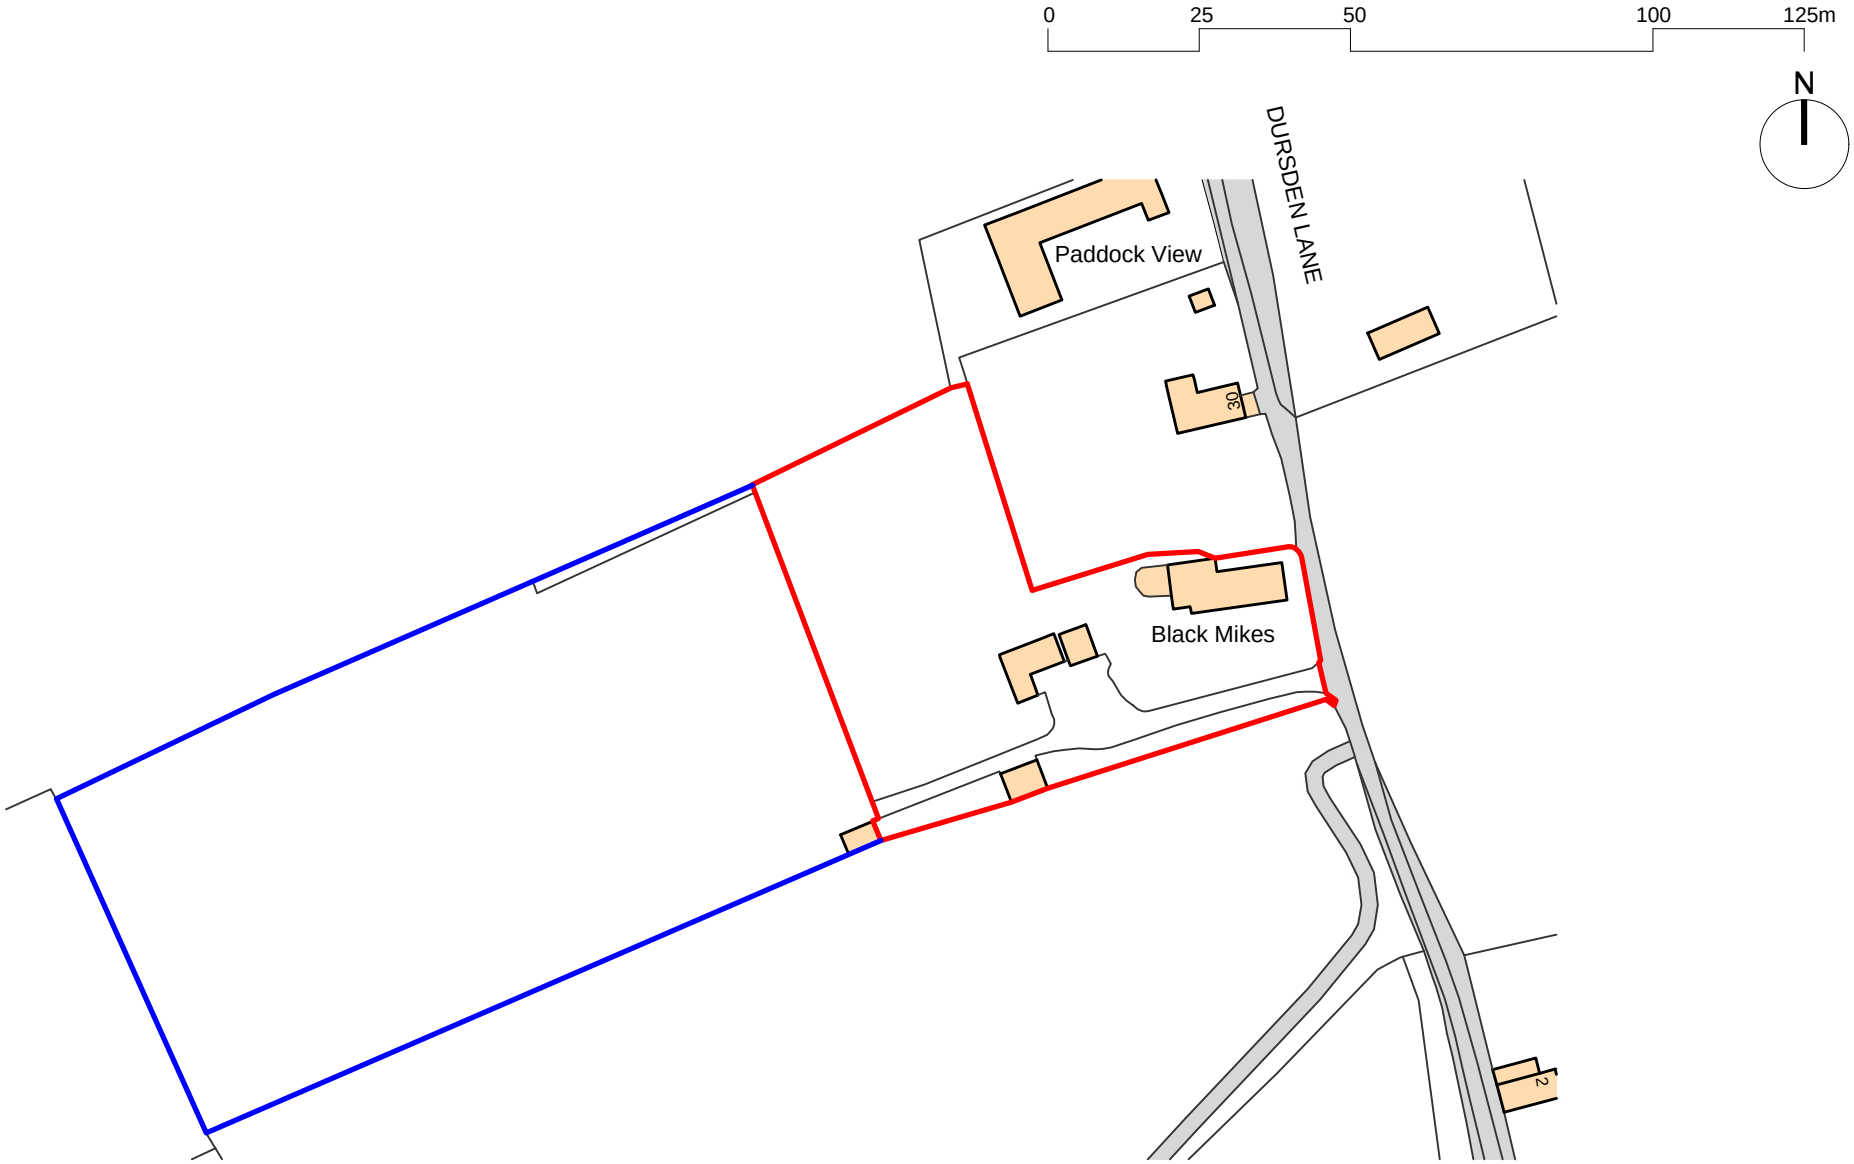

Ordnance Survey, (c) Crown Copyright 2023. All rights reserved. Licence number 100022432

Reproduced with permission of Ordnance Survey on behalf of the HMSO Crown copyright Licence No: AR 0100032409

Client - Mrs Rosemary Edwards	Contractors must check all dimensions on site. Only figured dimensions are to be worked from. Discrepancies must be reported to the Architect before proceeding. THIS DRAWING IS COPYRIGHT. ©			
Project - Proposed Works at Black Mike's, Dursden Lane, Pewsey, SN9 5JN	Date - 12.12.2023	By - CL	Scale - 1:1250 @A4	REV - --
	Job No - 2313	CHKD - NK	Drawing No - L-000	
Drawing - Location Plan				

The Studio
105 Southbroom Road
Devizes
Wiltshire
SN10 1LY
tel: 01380 722 204
mob:07733 885 770
www.dra-architects.co.uk