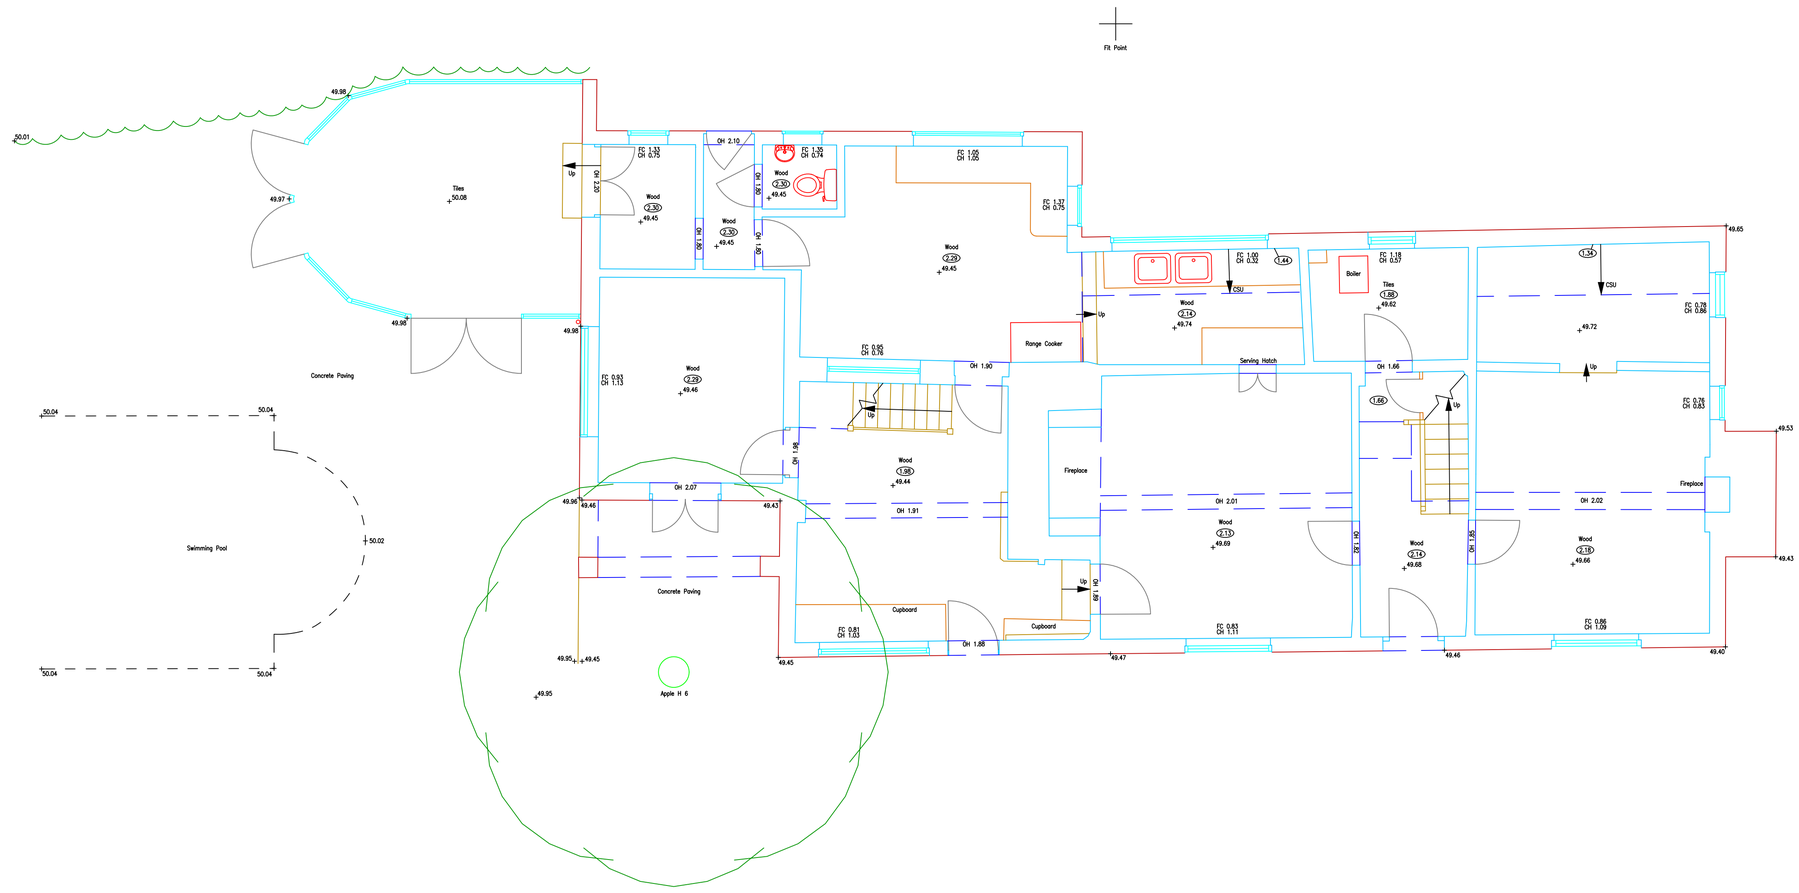


N

INDICATIVE

0 Scale 1 to 50 10 metres 0

Plotted on A1 Sheet

LEGEND	
AH	ARCH HEAD
BT	BRITISH TELECOM
FC	FLOOR TO CILL
CH	CILL TO HEAD
CA	CILL TO ARCH
CS	CILL TO SPRING
CSU	CEILING SLOPES UP
DH	DOOR HEIGHT
DP	DOWN PIPE
HWC	HOT WATER CYLINDER
IC	INSPECTION COVER
OH	OVERHEAD HEIGHT
SP	SPRING POINT
OH	OVERHEAD HEIGHT
RAD	RADIATOR
SVP	SOIL VENT PIPE
WV	WATER VALVE
2.35	CEILING HEIGHT
+ 9.85	FLOOR LEVEL

Rev:	Comments	By	Chkd	Date
-	-	-	-	-/-/----

RJM SURVEYS

Land & Building Surveyors

53 Blounts Court, Potterne, Devizes,
Wiltshire, SN10 5QD

rjmsurveys@icloud.com
www.rjmsurveys.com

Project Title:

Black Mikes, Dursden Lane, Pewsey, SN9 5JN

CAD Drawing Name:

23568_1_GF.dwg

Drawing Title :


Topographical Survey & Ground Floor Plan


Client:	Date
Jeremy Browne	November 2023
	Scale: A1 @ 1:50


Drawn by:	Checked by:	Project Code:	Revision:
RC	RC	23568	---

Grid Orientation:	Site Level Datum
Local	Local: STN 1 - 50.000m

All dimensions are to be checked on site where applicable.This drawing must not be scaled, and only written dimensions should be respected.

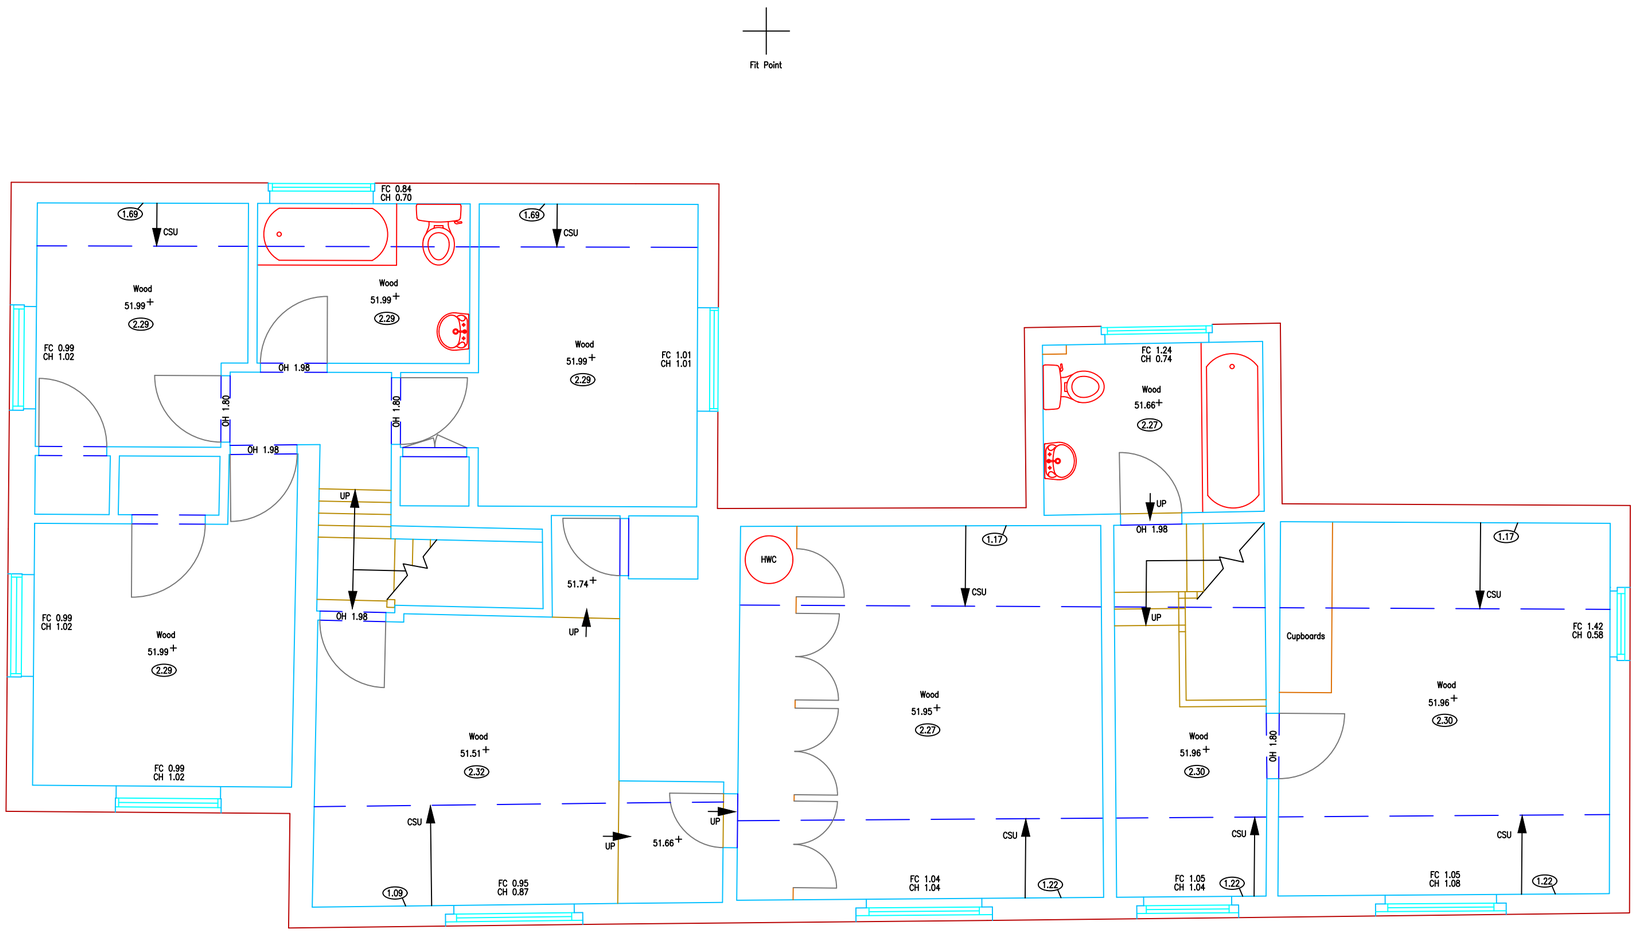

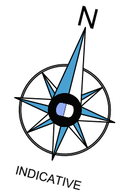

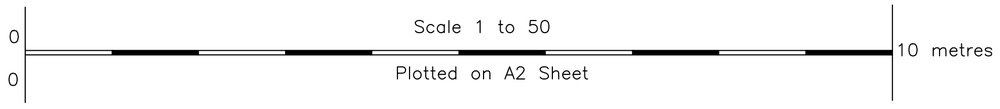

LEGEND	
AH	ARCH HEAD
BT	BRITISH TELECOM
FC	FLOOR TO CILL
CH	CILL TO HEAD
CA	CILL TO ARCH
CS	CILL TO SPRING
CSU	CEILING SLOPES UP
DH	DOOR HEIGHT
DP	DOWN PIPE
HWC	HOT WATER CYLINDER
IC	INSPECTION COVER
OH	OVERHEAD HEIGHT
SP	SPRING POINT
OH	OVERHEAD HEIGHT
RAD	RADIATOR
SVP	SOIL VENT PIPE
WV	WATER VALVE
(2.35)	CEILING HEIGHT
+ 9.85	FLOOR LEVEL

Rev:	Comments	By	Chkd	Date
-	-	-	-	--/--/----

RJM SURVEYS
Land & Building Surveyors

53 Blounts Court, Potterne, Devizes,
Wiltshire, SN10 5QD

rjmsurveys@icloud.com
www.rjmsurveys.com

Project Title:
Black Mikes, Dursden Lane, Pewsey, SN9 5JN

CAD Drawing Name:
23568_2_1F.dwg

Drawing Title :
First Floor Plan

Client:
Jeremy Browne


Date
November 2023

Scale
A2 @ 1:50

Drawn by:	Checked by:	Project Code:	Revision:
RC	RC	23568	---


Grid Orientation:	Site Level Datum
Local	Local: STN 1 - 50.000m

All dimensions are to be checked on site where applicable.This drawing must not be scaled, and only written dimensions should be respected.

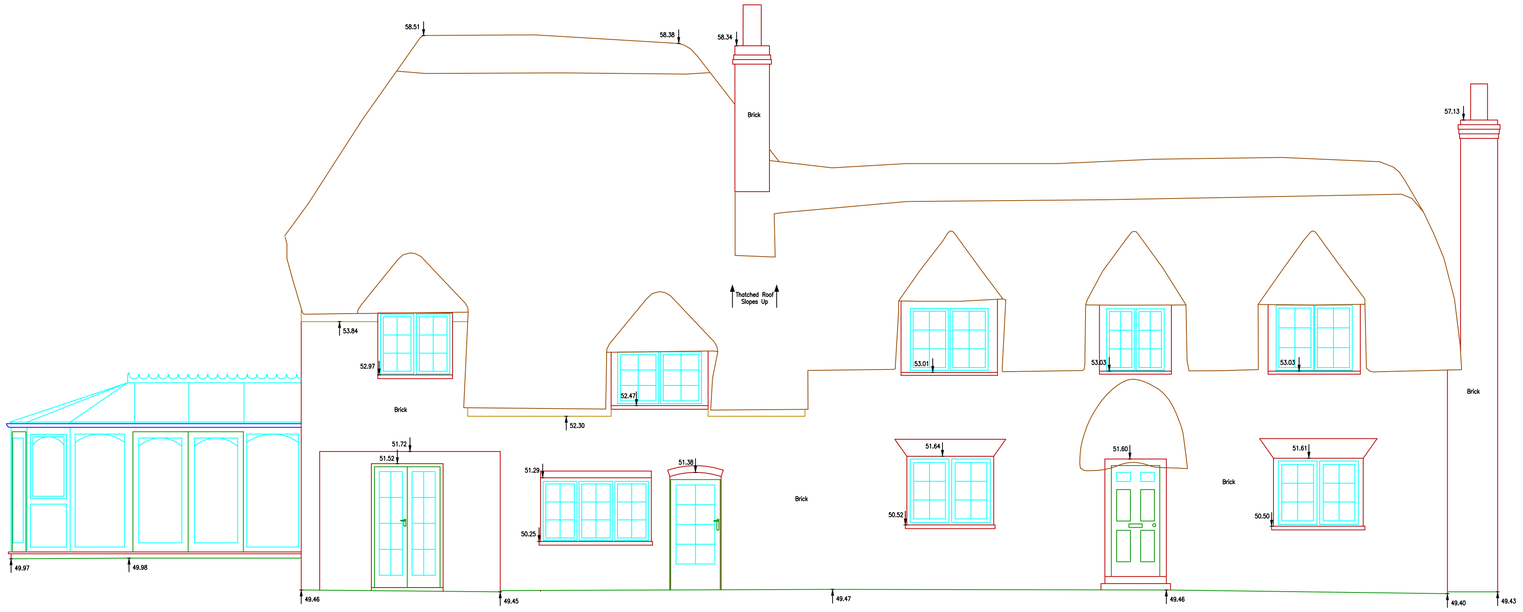

DATUM: 49.000m

FRONT ELEVATION

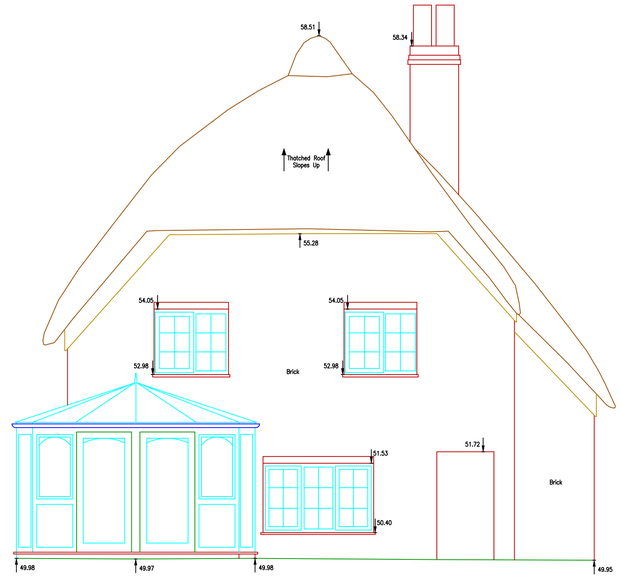

DATUM: 49.000m

SIDE ELEVATION

Scale 1 to 50

0 10 metres

0 Plotted on A1 Sheet

Rev:	Comments	By	Chkd	Date
-	-	-	-	--/--/----

RJM SURVEYS

Land & Building Surveyors

53 Blounts Court, Potterne, Devizes,
Wiltshire, SN10 5QD

rjmsurveys@icloud.com
www.rjmsurveys.com

Project Title:
Black Mikes, Dursden Lane, Pewsey, SN9 5JN

CAD Drawing Name:
23568_3_Elevations.dwg

Drawing Title :
Elevations

Client:
Jeremy Browne

Date
November 2023

Scale
A1 @ 1:50

Drawn by:	Checked by:	Project Code:	Revision:
RC	RC	23568	---

Grid Orientation:	Site Level Datum
N.A.	Local: STN 1 - 50.000m

All dimensions are to be checked on site where applicable.This drawing must not be scaled, and only written dimensions should be respected.