

South West Elevation

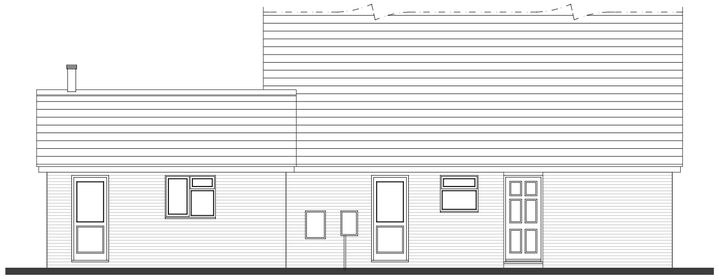

South East Elevation



North East Elevation

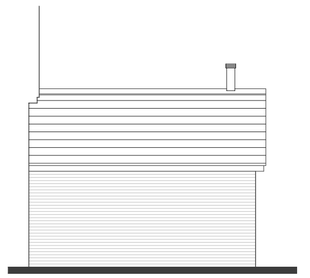

North West Elevation

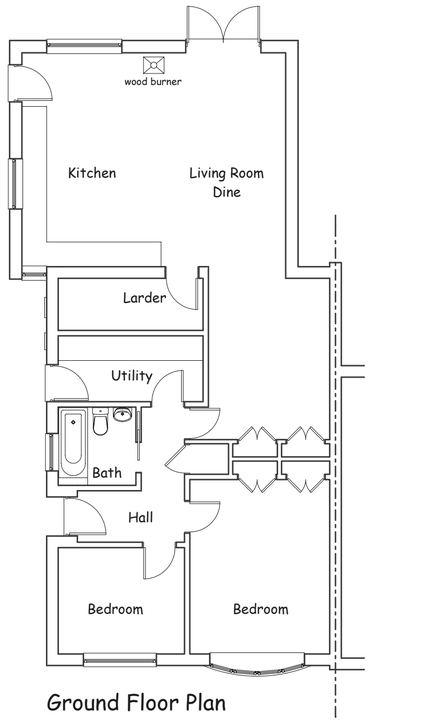

Ground Floor Plan

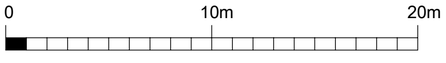

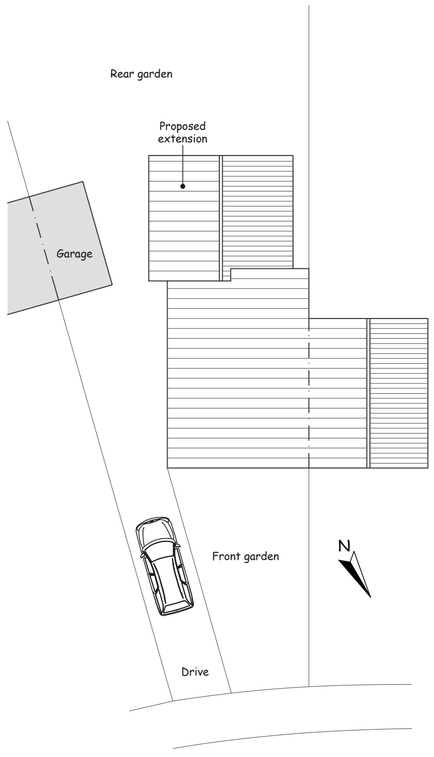

Site Plan Proposed
Scale 1:200



© Crown copyright 2023
Ordnance Survey 100053143

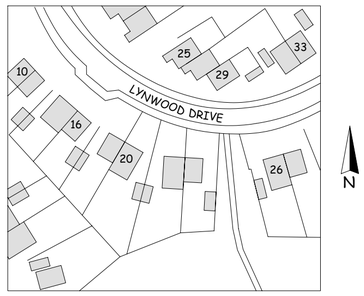

Location Plan
Scale 1:1250

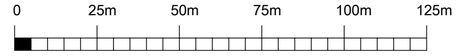

DPO DESIGN

D Peter Oughtibridge

DPODESIGN.CO.UK

p.oughtibridge@btinternet.com

07748801306

Proposed single storey side extension at :-
20 Lynwood Drive, Trowbridge, Wiltshire BA14 9TG.

For:
F Haines.

Drawing:
As Proposed.

Scale:
1:100, 1:200 1:1250 @ A2.

Date:
December 2023.

Drawing Number:
20LD - P - 02.