

© Crown copyright 2023
Ordnance Survey 100053143

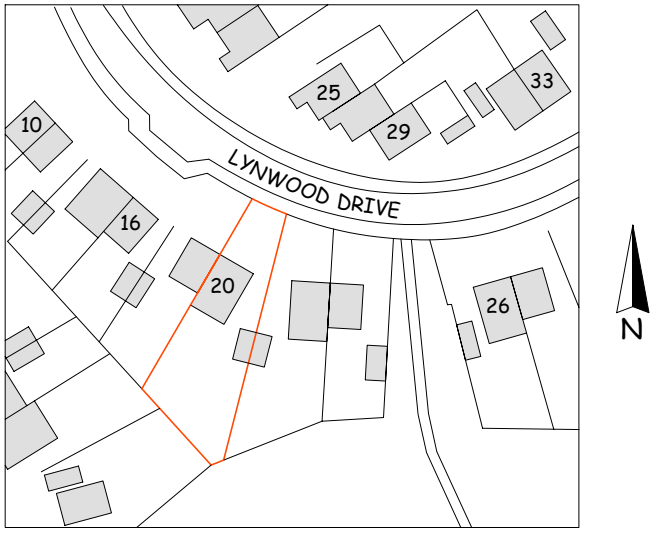

Location Plan
Scale 1:1250

20 Lynwood Drive, Trowbridge,
Wiltshire BA14 9TG.

For:

F Haines.

Drawing:

Location Plan.

Scale:

1:1250 @ A4.

Date:

December 2023.

Drawing Number:

20LD - P - 03.