
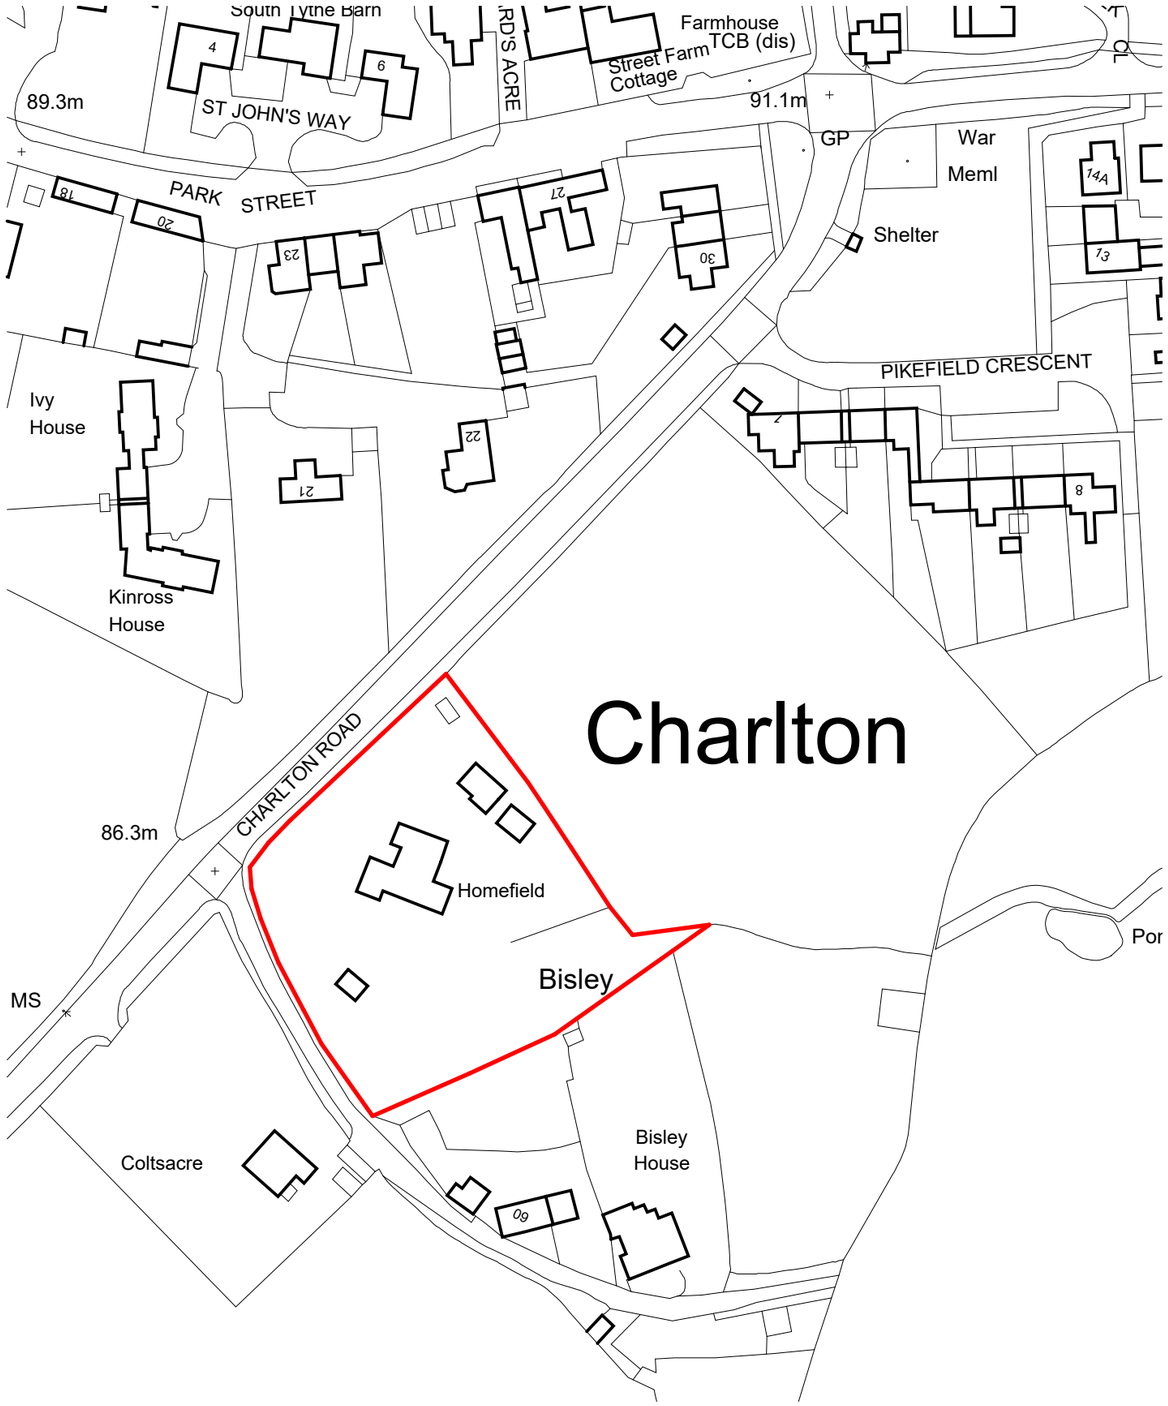


Location Plan

1 : 1250


0 50m

1:1250

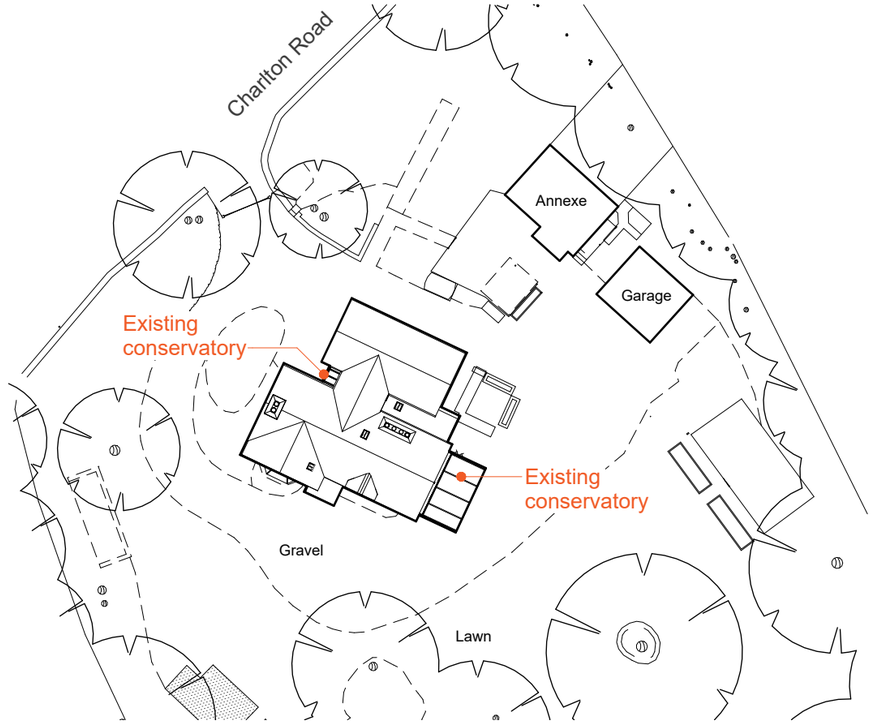

Existing Site Block Plan

1 : 500

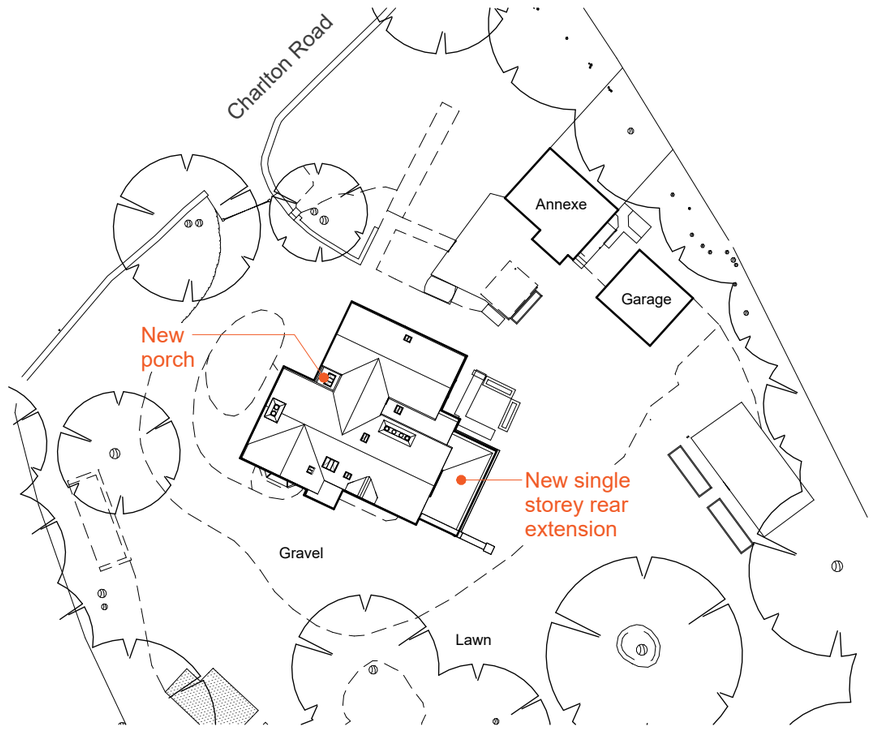

Proposed Site Block Plan

1 : 500

0 20m

1:500

General Notes

This drawing is applicable to the concept design and planning application workstages only and is not suitable for construction purposes. No responsibility can be accepted for errors made by others in scaling from this drawing.

REVISIONS

REV	DESCRIPTION	DATE
A	Planning Amendment Application	20.12.2023

JHA

JOSHUA HOVEY
ARCHITECTS LTD

4 Market Place, Fairford,
Gloucestershire, GL74AB

T 01285 339021
E info@joshuahovey.co.uk
W www.joshuahovey.co.uk

PROJECT NAME
Extension and Alterations

PROJECT ADDRESS
Homefield, Charlton

CLIENT
David & Vanessa Rawlings

DRAWING TITLE
Location and Site Plans

DRAWING NUMBER	REVISION	REVISION DATE
PL-101	A	20.12.2023

DRAWING STATUS
Planning

SCALE	PAPER SIZE	JOB NUMBER
As indicated	A3	1041