




FRONT ELEVATION
Scale 1:100

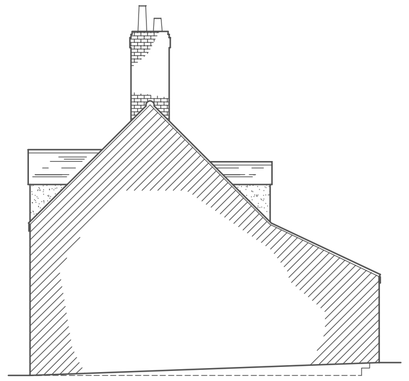


SIDE ELEVATION
Scale 1:100

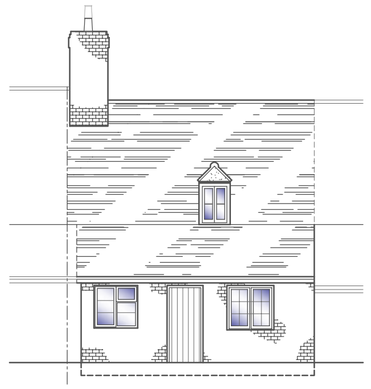


REAR ELEVATION
Scale 1:100

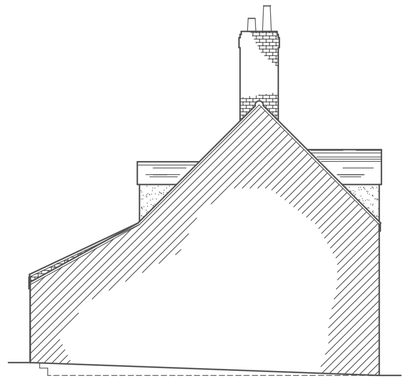


SIDE ELEVATION
Scale 1:100

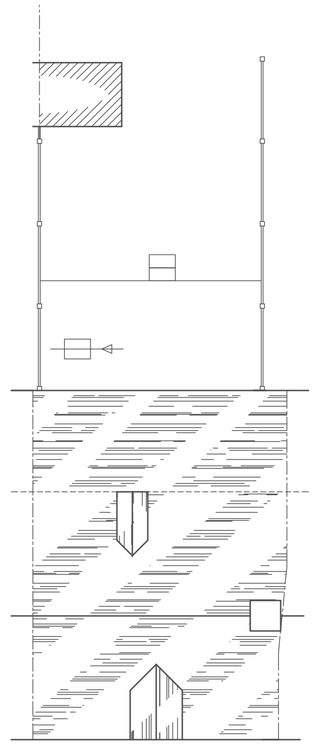


ROOF PLAN
Scale 1:100

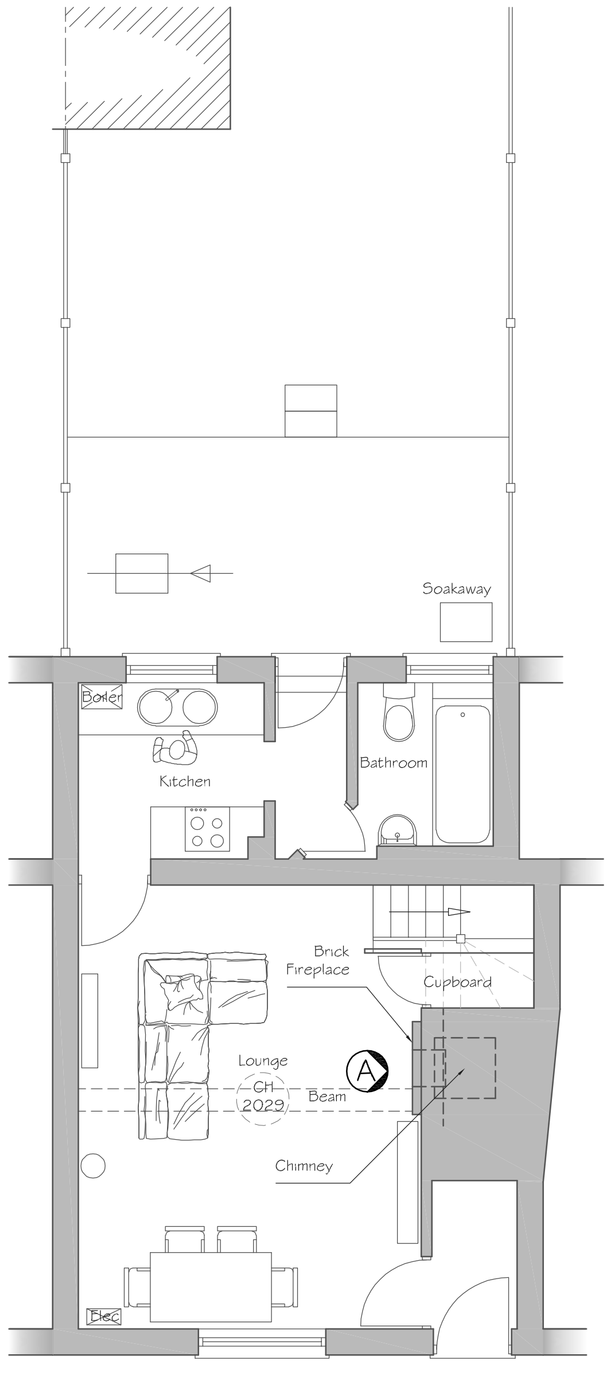

GROUND FLOOR PLAN
Scale 1:50

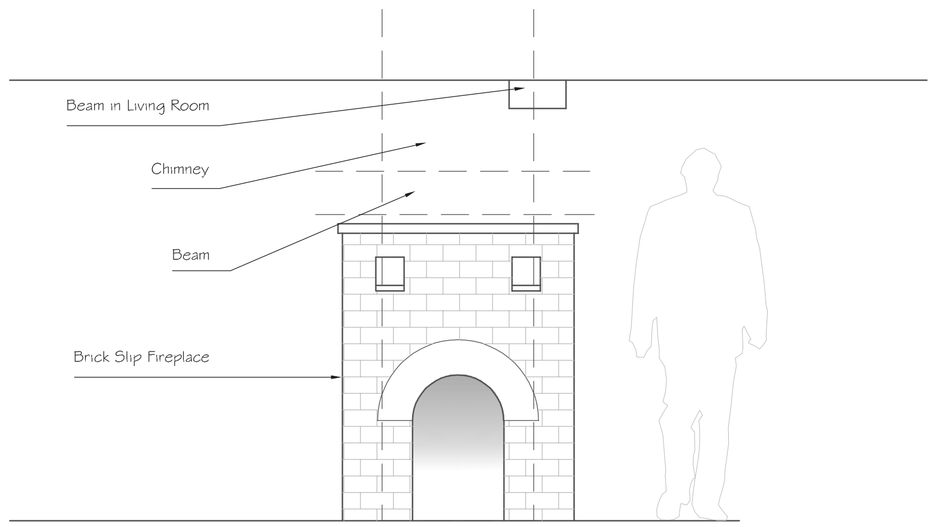


VIEW A
Scale 1:20

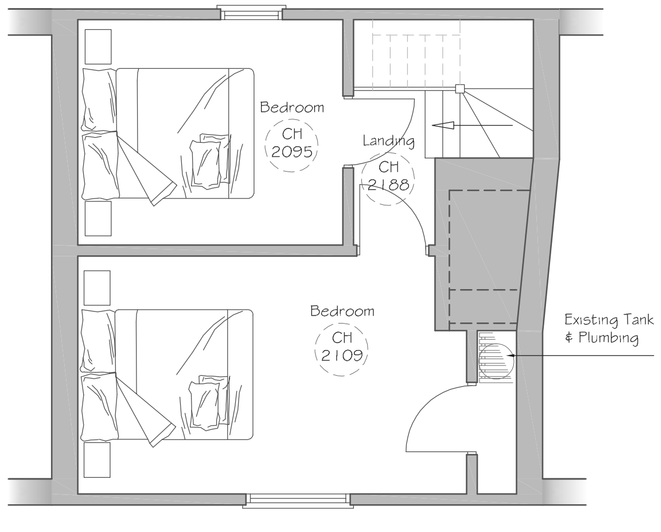

FIRST FLOOR PLAN
Scale 1:50



BLOCK PLAN
Scale 1:500

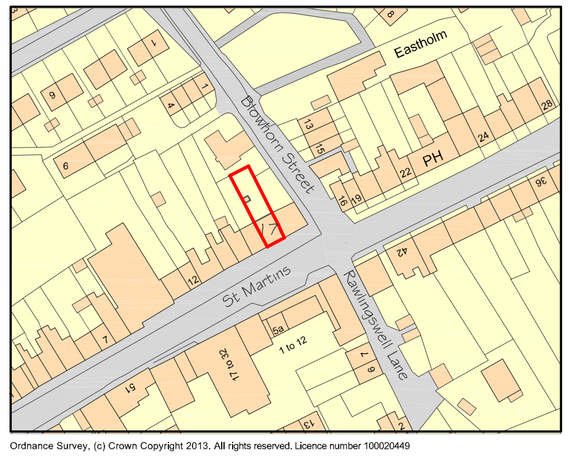

Ordnance Survey, (c) Crown Copyright 2013. All rights reserved. Licence number 100020449

LOCATION PLAN
Scale 1:1250

1:20 [m]
0 0.5 1.0

1:50 [m]
0 0.5 1.0 1.5 2.0 2.5

1:100 [m]
0 1 2 3 4 5

1:500 [m]
0 5 10 15 20 25

1:1250 [m]
0 20 40 60

Alex Dawson
www.addraughting.co.uk
alex@addraughting.co.uk
01672 511412
07791 341698

59 Barrow Close
Marlborough
Wiltshire
SN8 2BE

AD DRAUGHTING
ARCHITECTURAL SERVICES

Client
EMMA SHERSTON

Job Title
FIREPLACE REMOVAL AT:
17 ST MARTINS,
MARLBOROUGH,
WILTSHIRE,
SN8 1AR.

Drawing Title
EXISTING ELEVATIONS AND PLANS

Scale AS SHOWN

Date 18/12/2023 | Drawn AD

Drawing No. 1309-01 | Rev C

841 x 594 A1