



FRONT ELEVATION

Scale 1:100

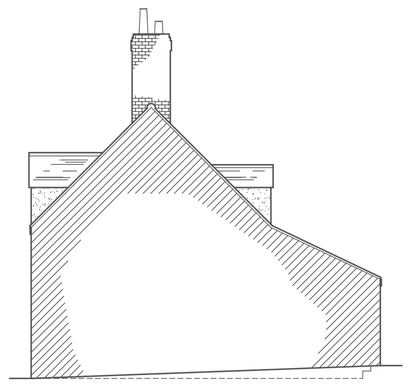


SIDE ELEVATION

Scale 1:100

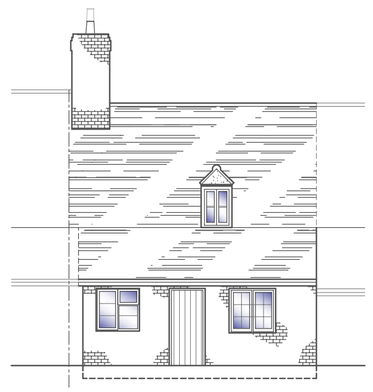


REAR ELEVATION

Scale 1:100

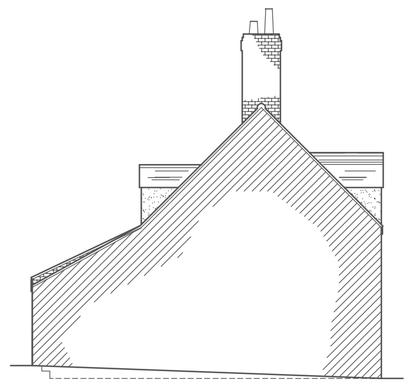


SIDE ELEVATION

Scale 1:100

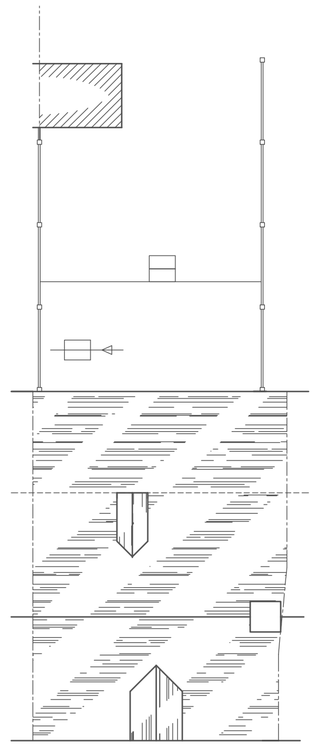


ROOF PLAN

Scale 1:100

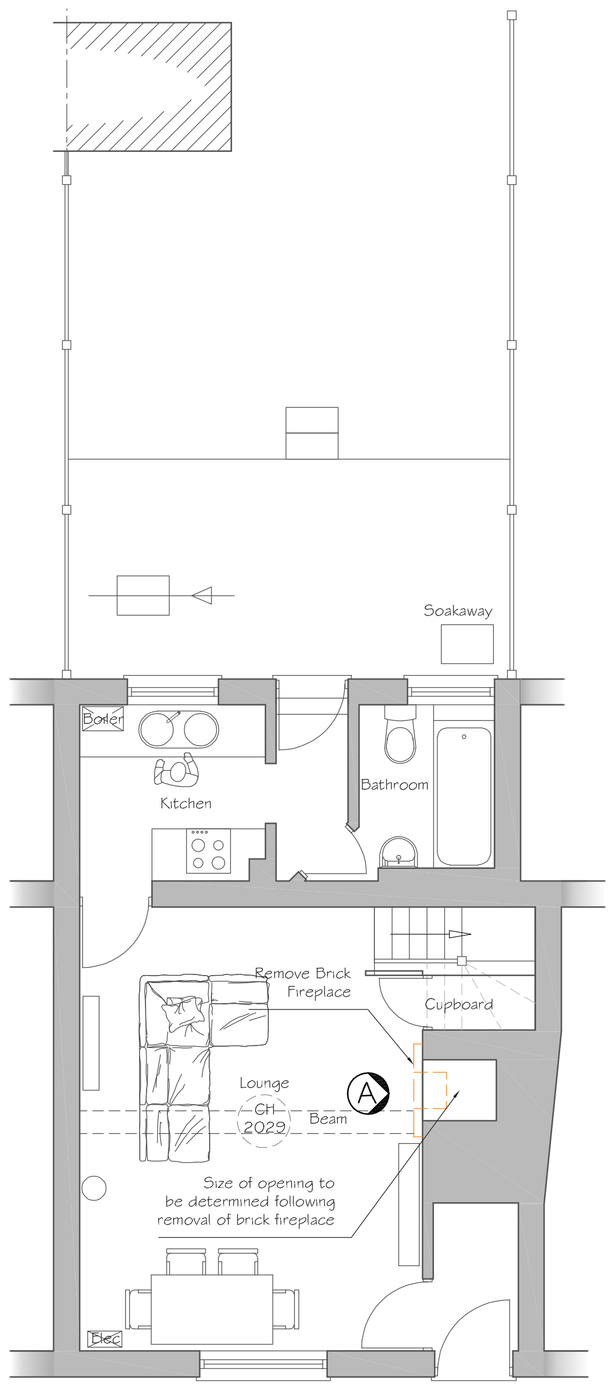


GROUND FLOOR PLAN

Scale 1:50

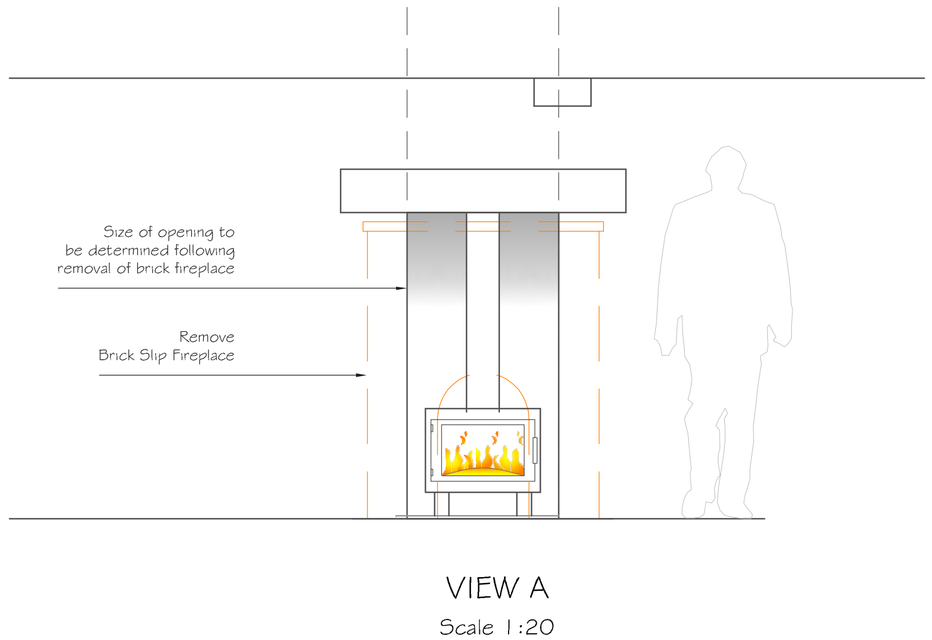

VIEW A

Scale 1:20

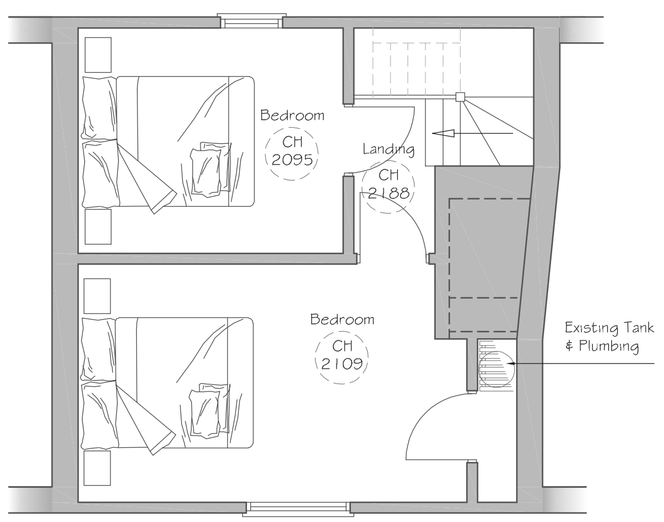

FIRST FLOOR PLAN

Scale 1:50

1:20 [m]
0 0.5 1.0

1:50 [m]
0 0.5 1.0 1.5 2.0 2.5

1:100 [m]
0 1 2 3 4 5

1:500 [m]
0 5 10 15 20 25

1:1250 [m]
0 20 40 60

Alex Dawson
www.addraughting.co.uk
alex@addraughting.co.uk
01672 511412
07791 341698

59 Barrow Close
Marlborough
Wiltshire
SN8 2BE

AD DRAUGHTING
ARCHITECTURAL SERVICES

Client

EMMA SHERSTON

Job Title

FIREPLACE REMOVAL AT:
17 ST MARTINS,
MARLBOROUGH,
WILTSHIRE,
SN8 1AR.

Drawing Title

EXISTING ELEVATIONS AND PLANS

Scale AS SHOWN

Date 18/12/2023 | Drawn AD

Drawing No. 1309-04 | Rev A

841 x 594 A1