DRAWING FOR PLANNING PURPOSES O
NOT TO BE USED FOR CONSTRUCTIO

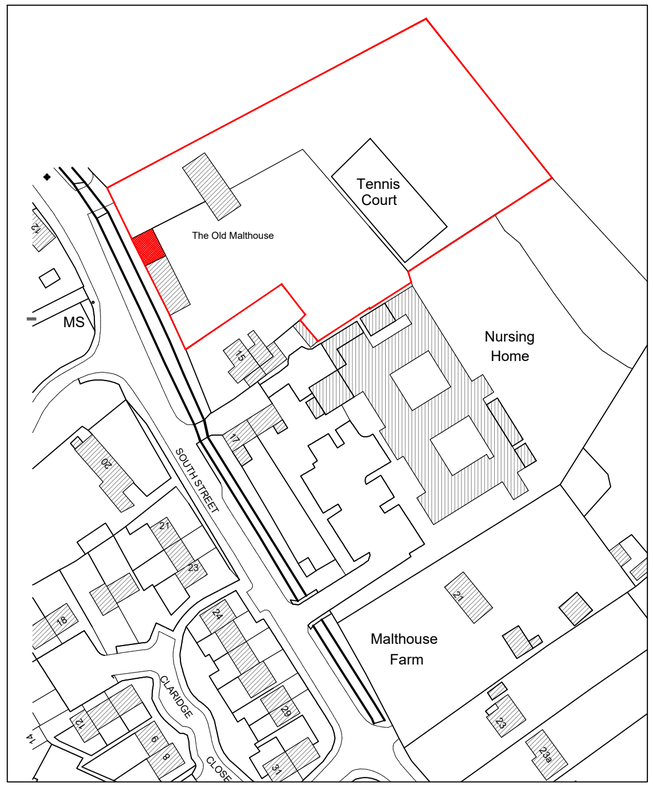

PROPOSED SITE LOCATION PLAN
Scale 1:1250

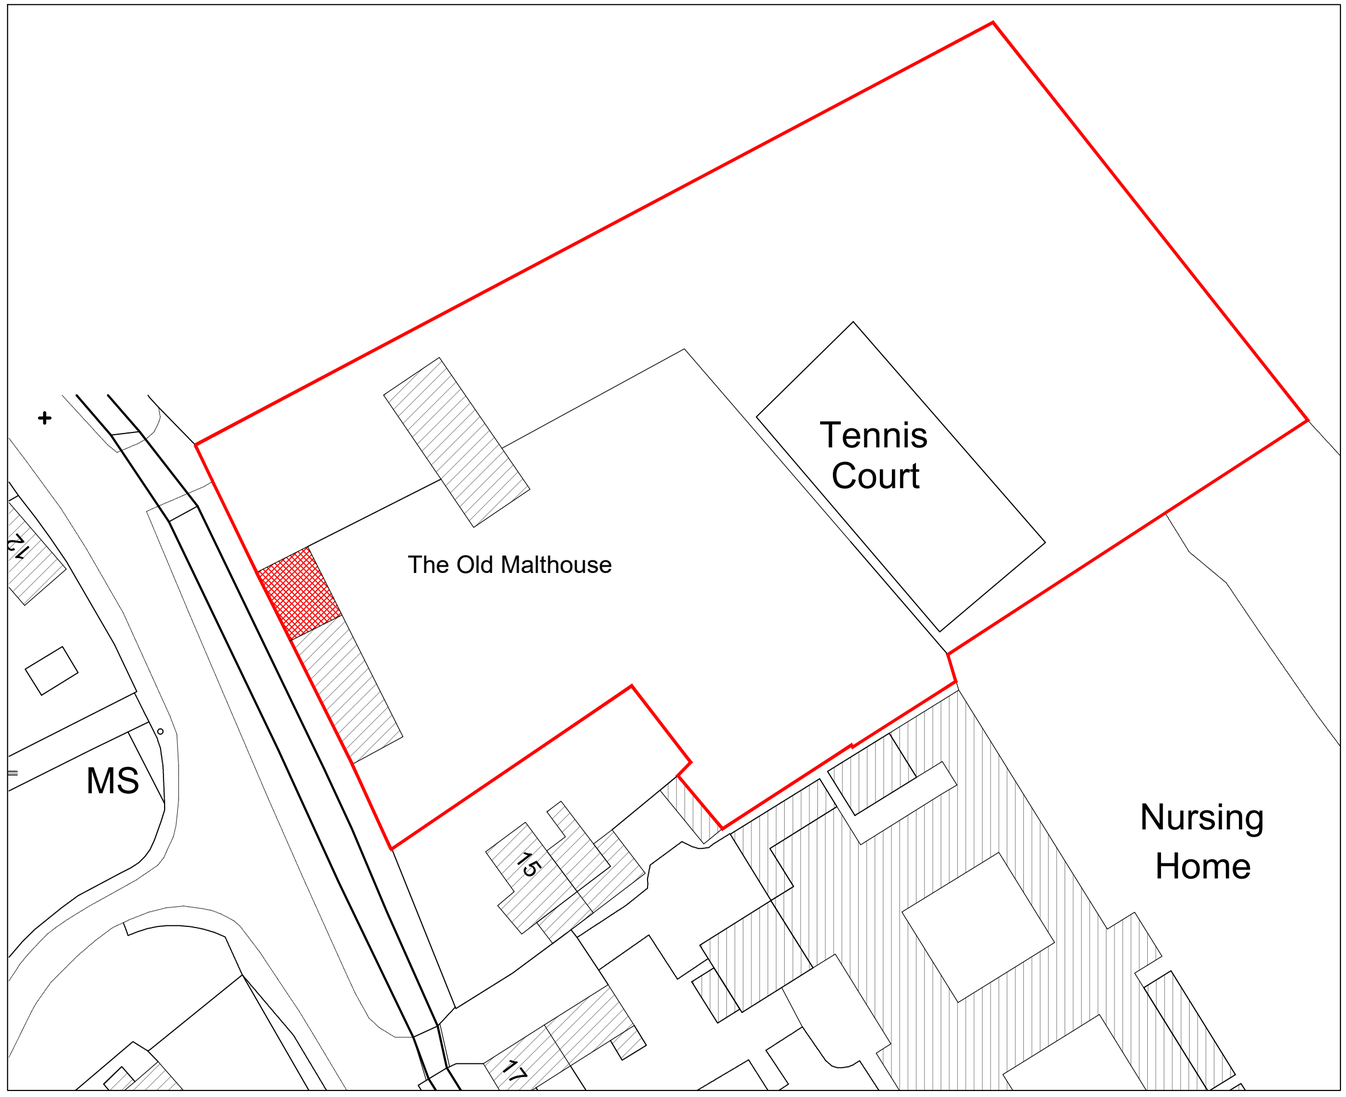

PROPOSED BLOCK PLAN
Scale 1:500

1:500 [m]
0 5 10 15 20 25

1:1250 [m]
0 20 40 60

JOB TITLE: Proposed Replacement Tiled Roof Covering Malthouse Barn, South Street, Aldbourne, Marlborough, Wiltshire, SN8 2DW For Mr & Mrs Adey	DRAWING NUMBER: Malthouse Barn - Proposed - 13			REV
DRAWING TITLE: Proposed Site Location Plan and Block Plan	REVISIONS			
	SCALE: As Indicated	DATE: Dec. 23	DRAWN BY: AJA	PAPER SIZE: A2	JOB No.: 1449

Tuttle architectural services
Ground Floor
6 Pelhams Court
Marlborough
Wiltshire SN8 2AG
T. 01672 518 278
E. info@tuttlearchserv.co.uk
facebook.com/tuttlearchserv
W. tuttlearchserv.co.uk